POR. SE 1/4 NW 1/4 & SW 1/4 NE 1/4 SEC 23, T. 24 N., R. 9 E., M.D.B.&M.

Tax Rate Area
53-003

115-24

NOTE: ALL INFORMATION SHOWN ON ASSESSOR PARCEL MAPS ARE FOR ASSESSOR'S OFFICE USE AND DO NOT NECESSARILY CONSTITUTE LEGAL LOTS. NO LIABILITY IS ASSUMED FOR THE ACCURACY OF THE DATA SHOWN.

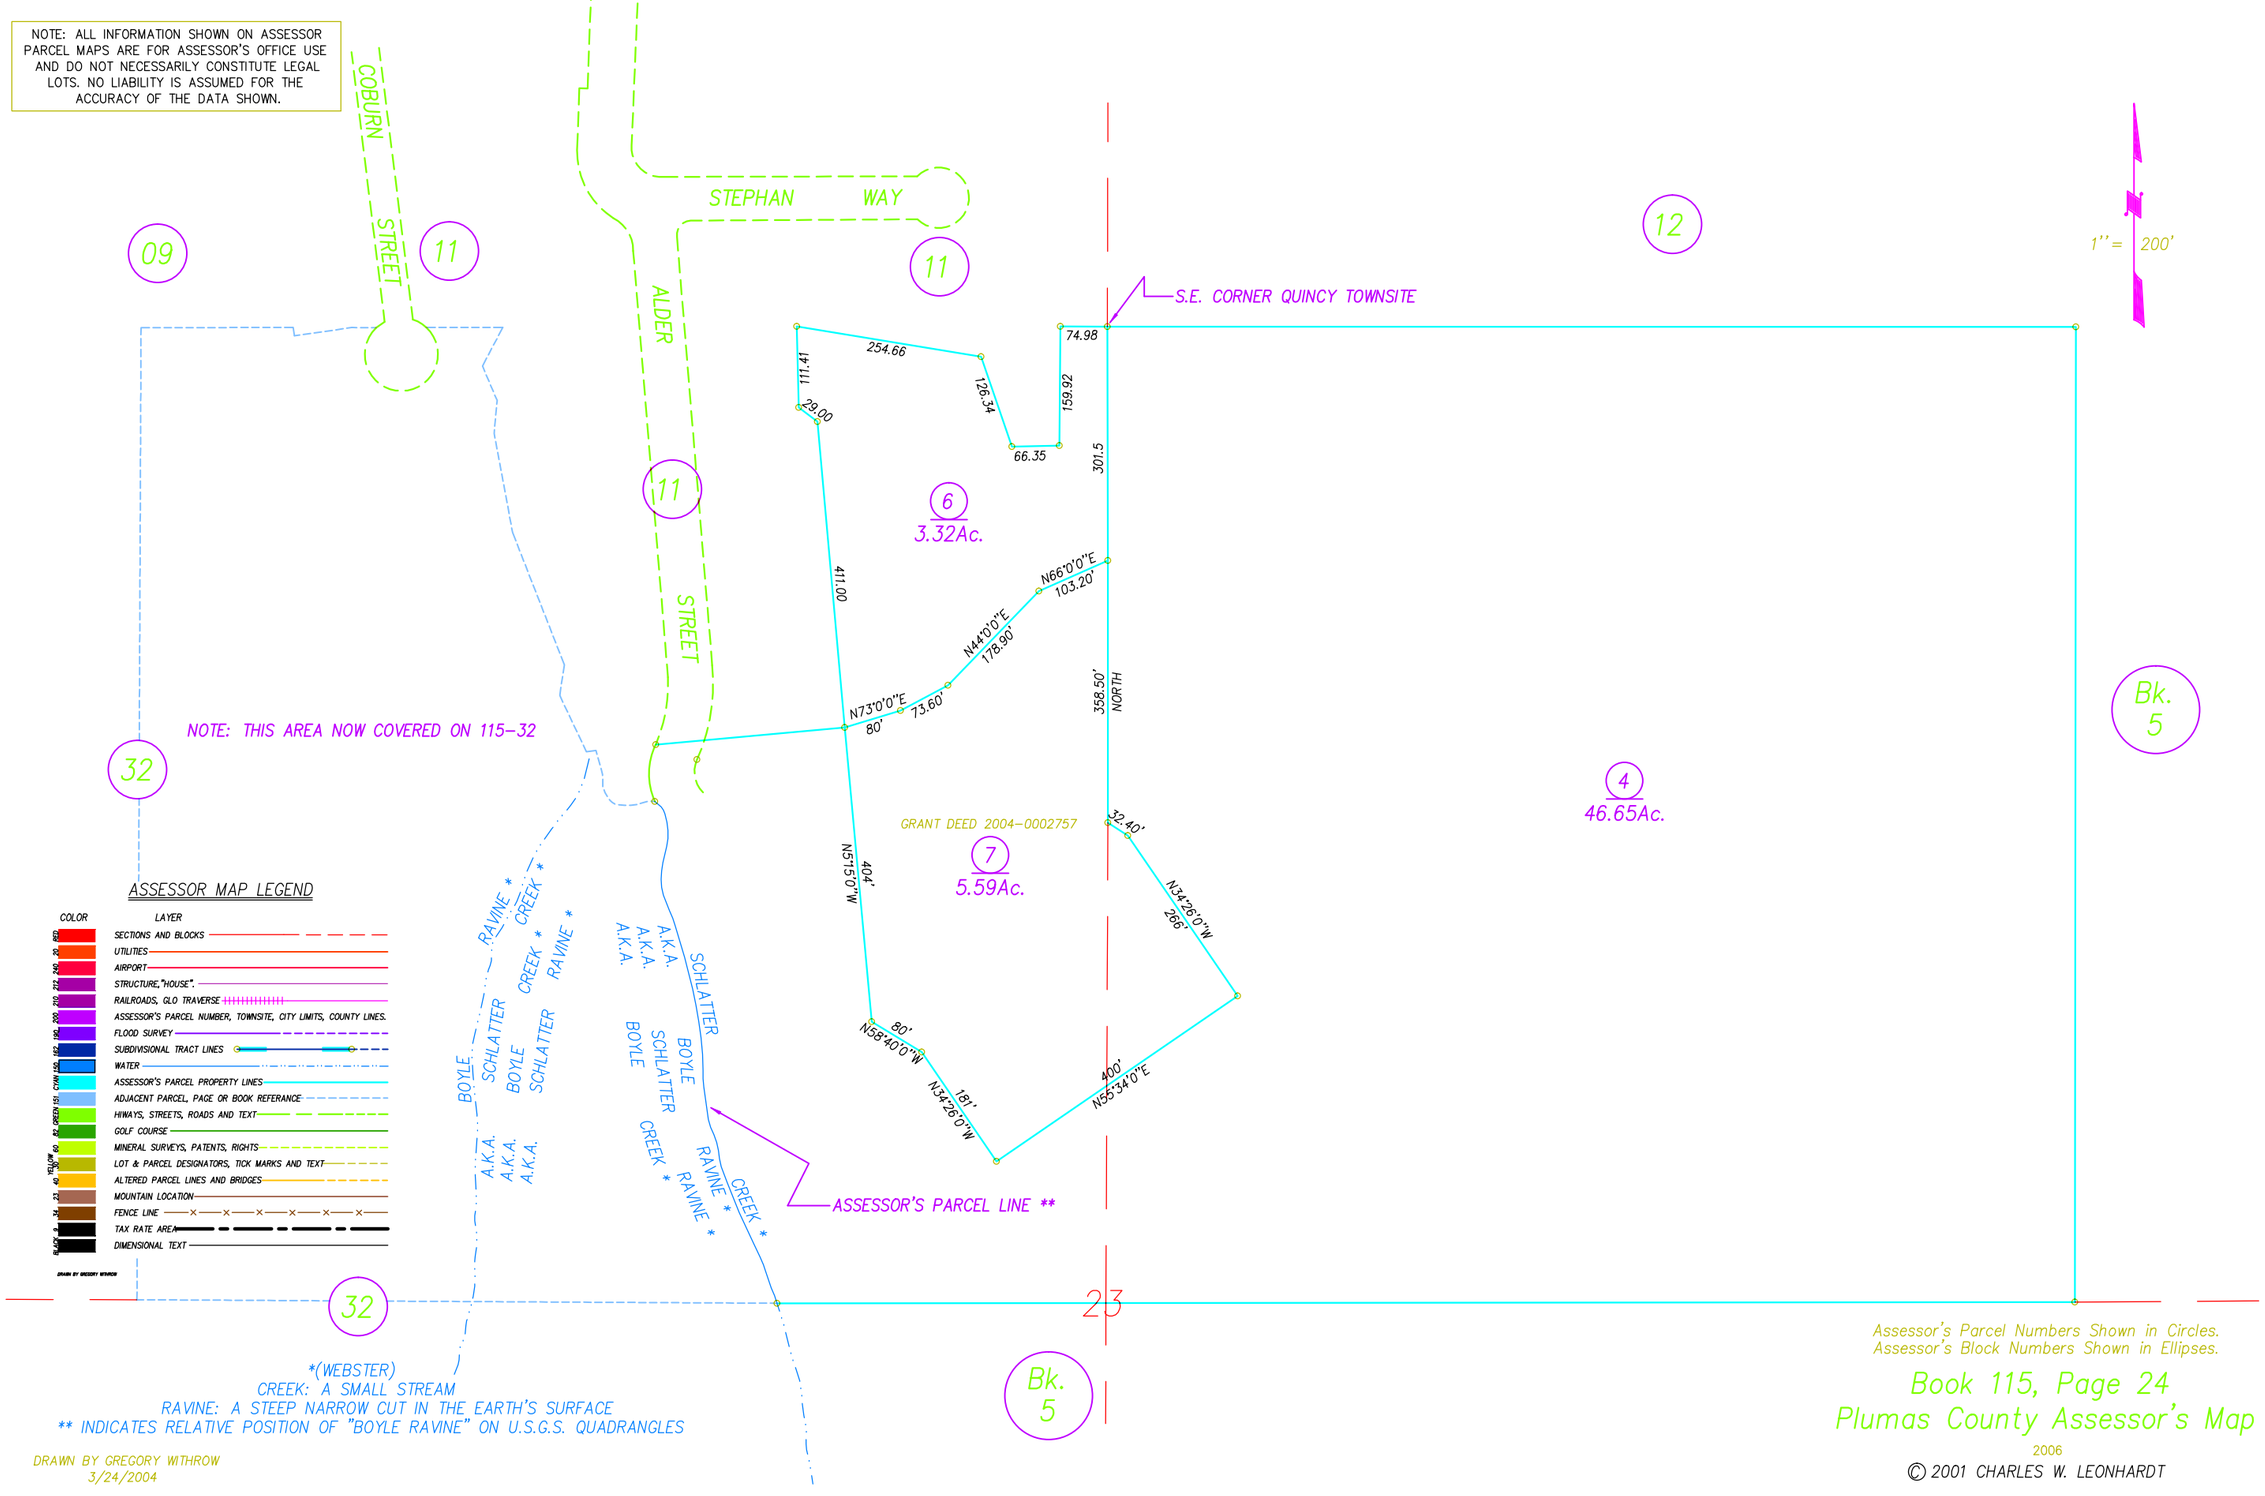

*(WEBSTER)
CREEK: A SMALL STREAM
RAVINE: A STEEP NARROW CUT IN THE EARTH'S SURFACE
** INDICATES RELATIVE POSITION OF "BOYLE RAVINE" ON U.S.G.S. QUADRANGLES

DRAWN BY GREGORY WITHROW
3/24/2004

Assessor's Parcel Numbers Shown in Circles.
Assessor's Block Numbers Shown in Ellipses.

Book 115, Page 24
Plumas County Assessor's Map
2006

© 2001 CHARLES W. LEONHARDT