POR. SEC. 19, T. 24 N., R. 10 E., M.D.B.&M.

Tax Rate Area
53-010

116-23

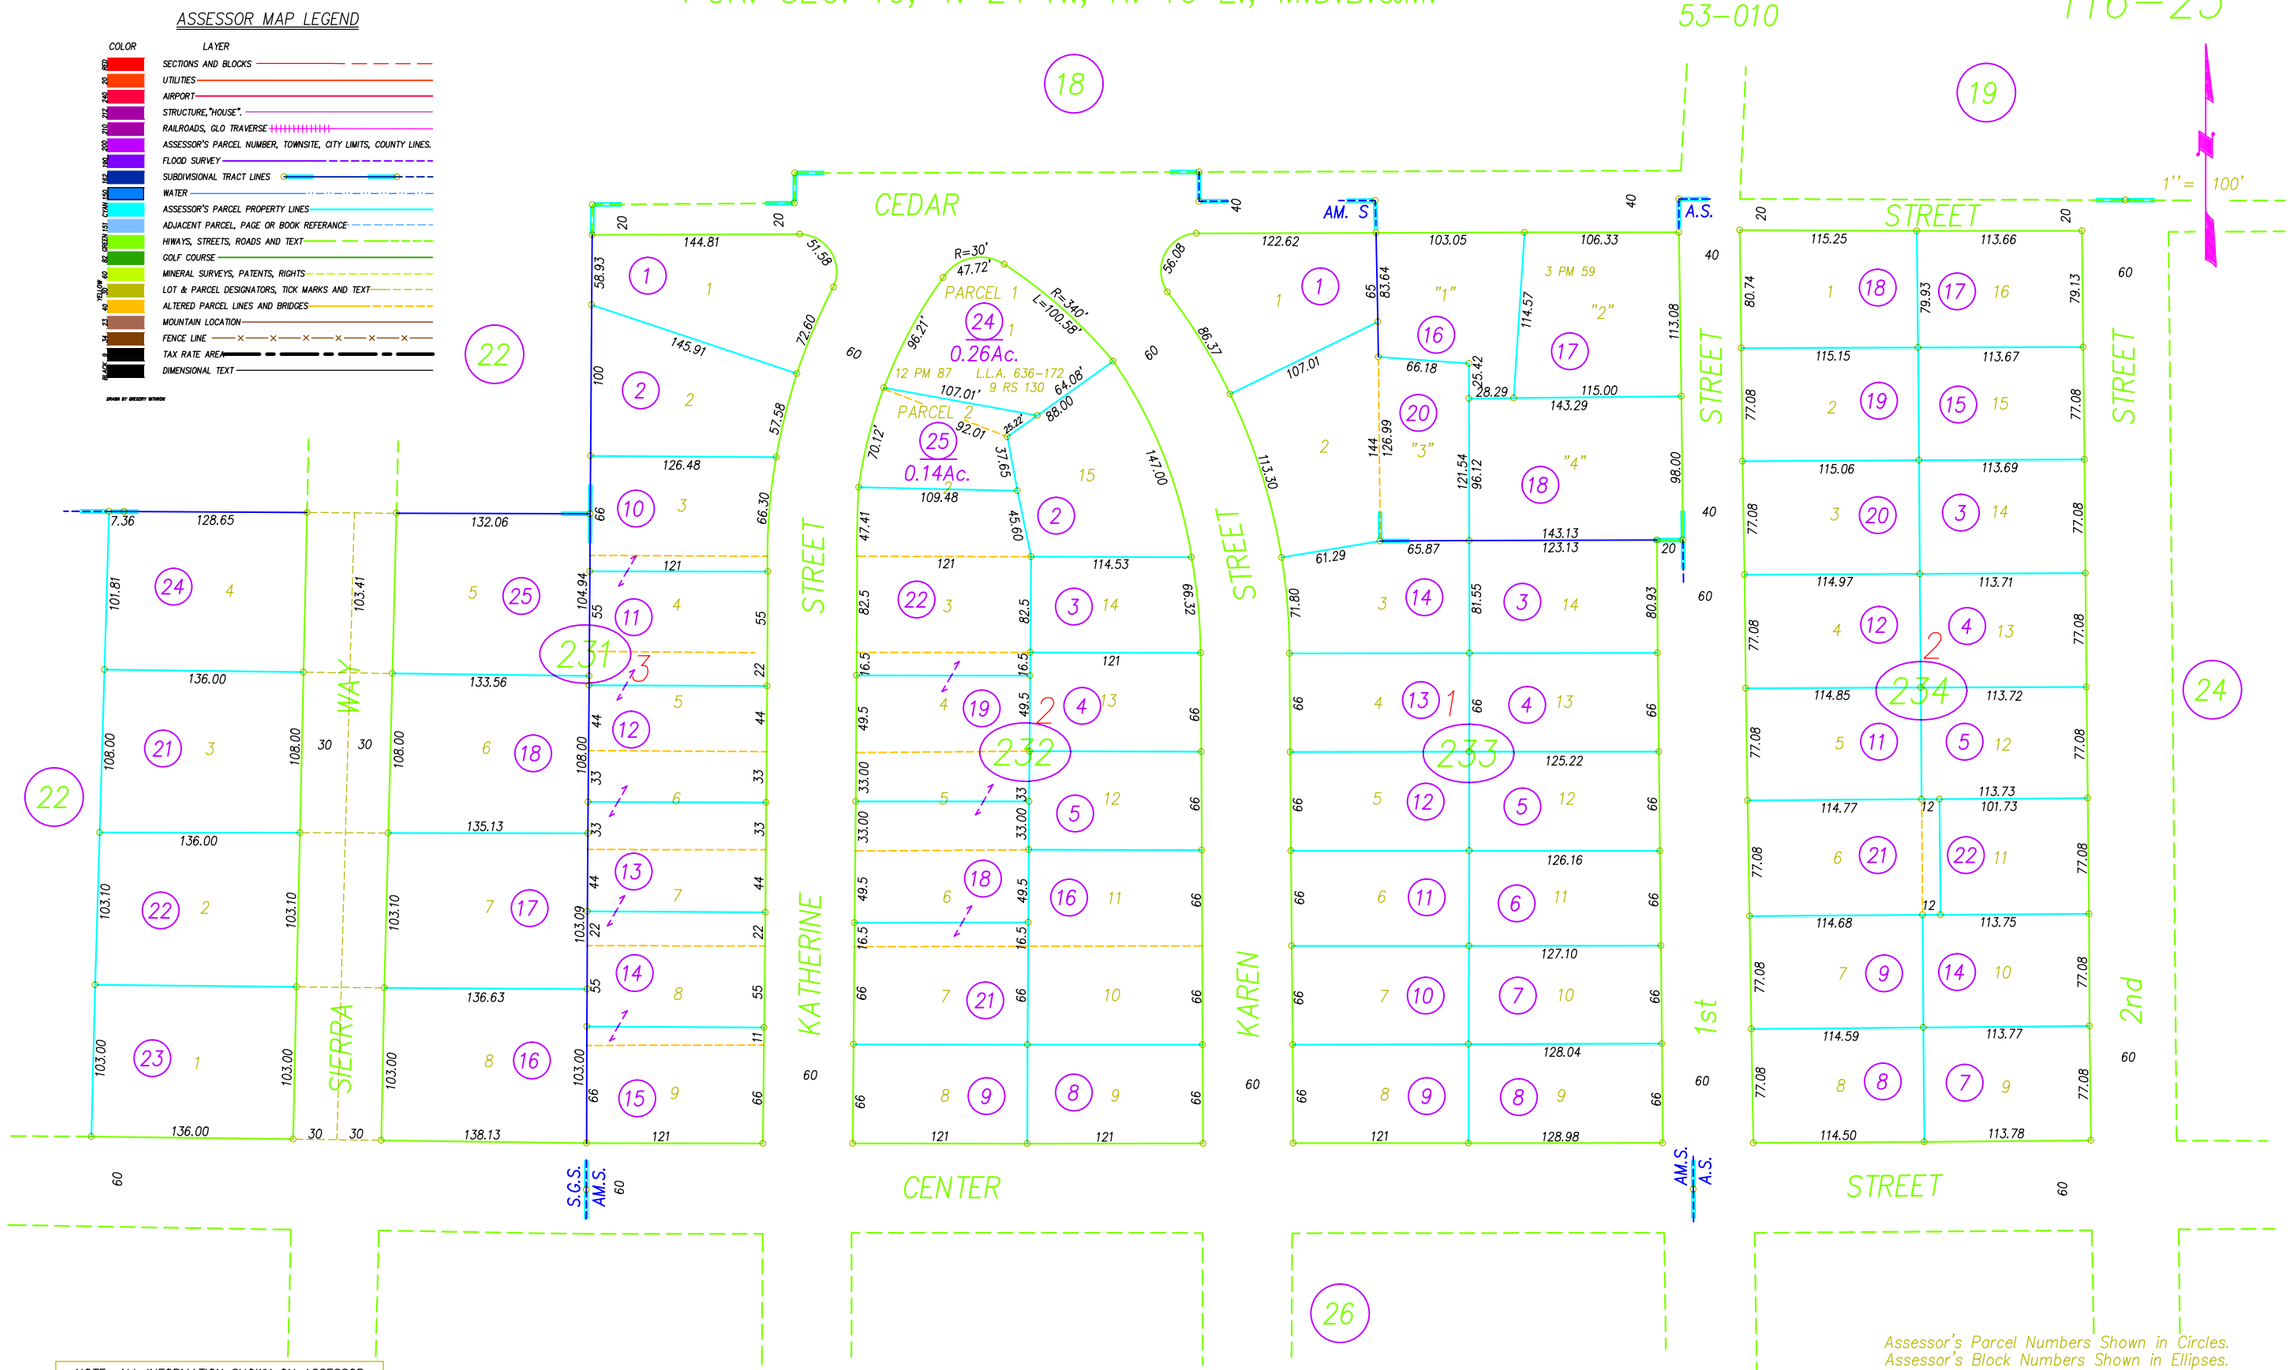

NOTE: ALL INFORMATION SHOWN ON ASSESSOR PARCEL MAPS ARE FOR ASSESSOR'S OFFICE USE AND DO NOT NECESSARILY CONSTITUTE LEGAL LOTS. NO LIABILITY IS ASSUMED FOR THE ACCURACY OF THE DATA SHOWN.

DRAWN BY GREGORY WITHROW
10/30/2007

SIERRA GROVE SUBDIVISION R.M. BK. 4, PG. 94
AMERVALE SUBDIVISION R.M. BK. 1, PG. 71
ATKINS SUBDIVISION R.M. BK. 1, PG. 29

Assessor's Parcel Numbers Shown in Circles.
Assessor's Block Numbers Shown in Ellipses.

Book 116, Page 23
Plumas County Assessor's Map

2007

©2001 CHARLES W. LEONHARDT