POR. SEC. 16 T. 21 N., R. 9 E., M.D.B. & M.

Tax Rate Area
53-012
53-102

3-02

1" = 100'

ASSESSOR MAP LEGEND

COLOR	LAYER
RED	SECTIONS AND BLOCKS
20	UTILITIES
240	AIRPORT
212	STRUCTURE, "HOUSE".
210	RAILROADS, GLO TRAVERSE
200	ASSESSOR'S PARCEL NUMBER, TOWNSITE, CITY LIMITS, COUNTY LINES.
190	FLOOD SURVEY
163	SUBDIVISIONAL TRACT LINES
CYAN 130	WATER
131	ASSESSOR'S PARCEL PROPERTY LINES
132	ADJACENT PARCEL, PAGE OR BOOK REFERANCE
GREEN 121	HIWAYS, STREETS, ROADS AND TEXT
82	GOLF COURSE
60	MINERAL SURVEYS, PATENTS, RIGHTS
YELLOW 50	LOT & PARCEL DESIGNATORS, TICK MARKS AND TEXT
40	ALTERED PARCEL LINES AND BRIDGES
23	MOUNTAIN LOCATION
34	FENCE LINE
6	TAX RATE AREA
BLACK	DIMENSIONAL TEXT

DRAWN BY GREGORY WITHROW

ASSESSOR'S PLATS ARE FOR GENERAL PROPERTY LOCATION AND TAX PURPOSES ONLY. THEY MAY NOT BE USED AS A BASIS FOR LEGAL PROPERTY DESCRIPTIONS.

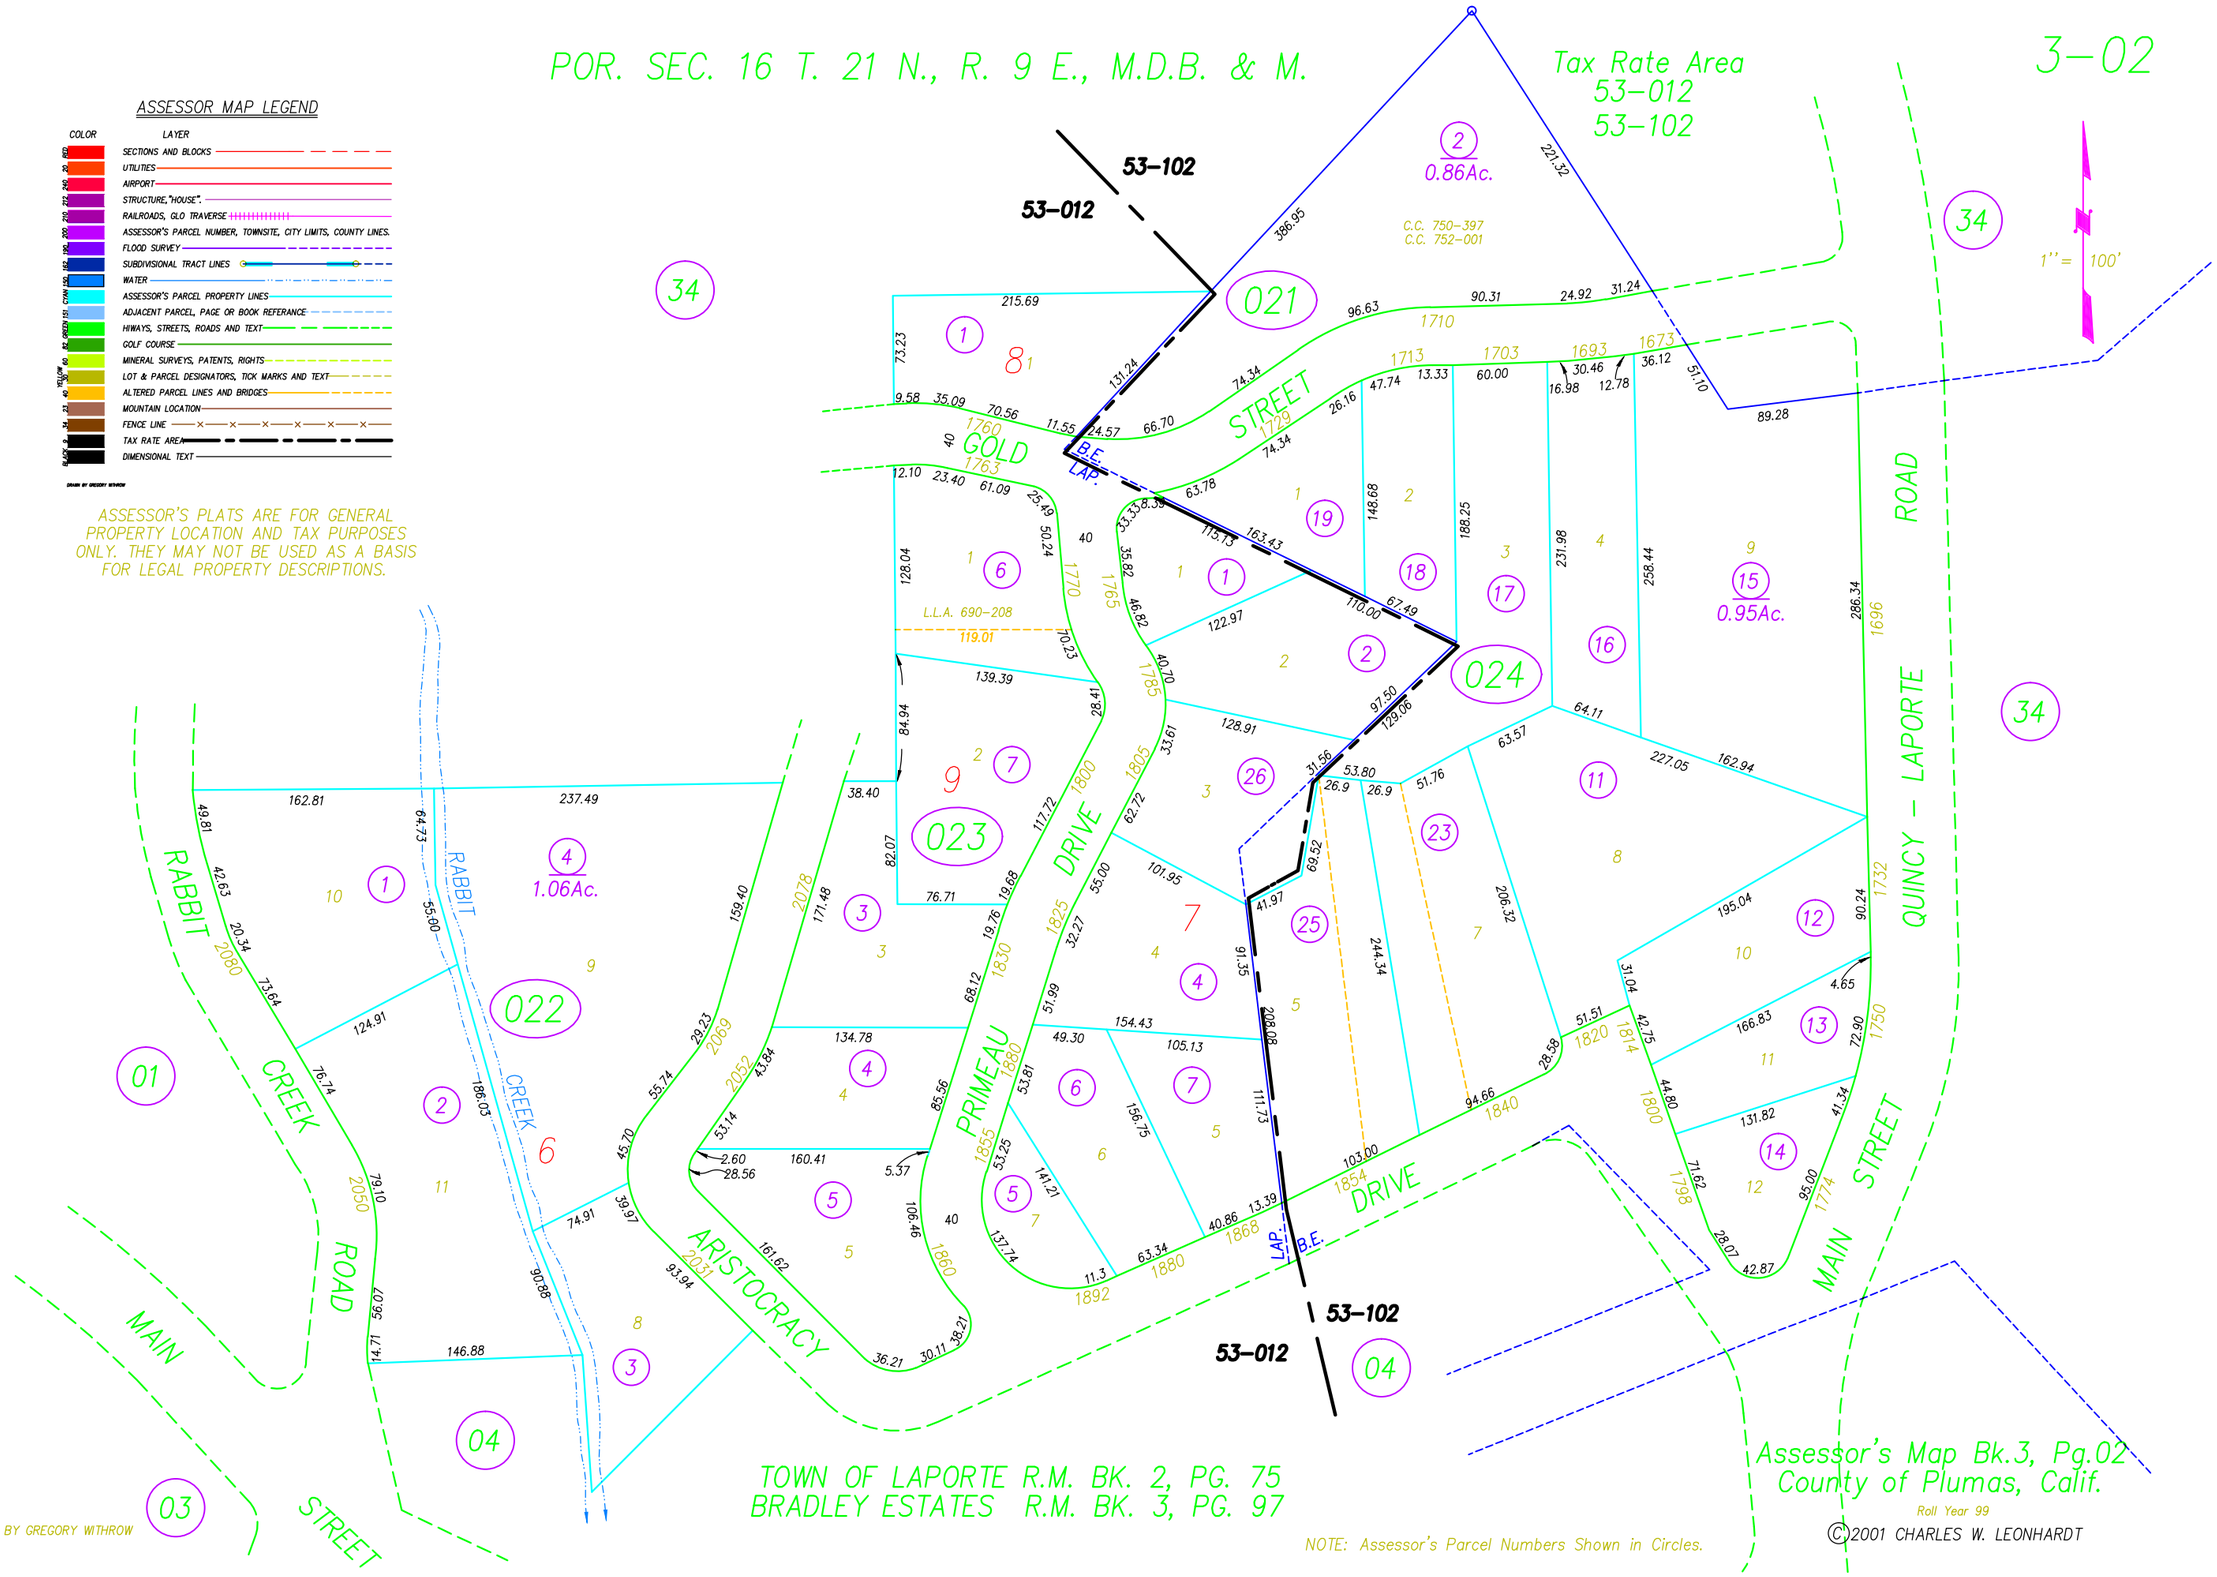

TOWN OF LAPORTE R.M. BK. 2, PG. 75
BRADLEY ESTATES R.M. BK. 3, PG. 97

NOTE: Assessor's Parcel Numbers Shown in Circles.

Assessor's Map Bk.3, Pg.02
County of Plumas, Calif.

Roll Year 99

©2001 CHARLES W. LEONHARDT

DRAWN BY GREGORY WITHROW