# POR. T.21 & 22 N., R. 13 E., M.D.B.&M.
## WHITEHAWK RANCH PHASE III, R.M. BK. 7, PG. 102
## WHITEHAWK RANCH PHASE IX-UNIT 2, R.M. BK. 8, PG. 139

# 133-13

Tax Rate Area
53-052
53-157

1" = 800'

ASSESSOR MAP LEGEND

| COLOR | LAYER |
|---|---|
| RED | SECTIONS AND BLOCKS |
| 20 | UTILITIES |
| 240 | AIRPORT |
| 212 | STRUCTURE, "HOUSE" |
| 210 | RAILROADS, GLO TRAVERSE |
| 200 | APN, TOWNSITE, CITY LIMITS, COUNTY LINES |
| 190 | FLOOD SURVEY |
| 162 | SUBDIVISIONAL TRACT LINES |
| 150 | WATER |
| CYAN | PROPERTY LINES |
| 151 | ADJACENT PARCEL OR BOOK REFERENCE |
| GREEN | HIWAYS, STREETS, ROADS, TEXT |
| 82 | GOLF COURSE |
| 60 | MINERAL SURVEYS, PATENTS, RIGHTS |
| YELLOW | LOT/PARCEL DESIGNATORS, TEXT |
| 40 | ALTERED PARCEL LINES, BRIDGES |
| 23 | MOUNTAIN LOCATION |
| 34 | FENCE LINE |
| 9 | TAX RATE AREA |
| BLACK | DIMENSIONAL TEXT |

NOTE: ALL INFORMATION SHOWN ON ASSESSOR PARCEL MAPS ARE FOR ASSESSOR'S OFFICE USE AND DO NOT NECESSARILY CONSTITUTE LEGAL LOTS. NO LIABILITY IS ASSUMED FOR THE ACCURACY OF THE DATA SHOWN.

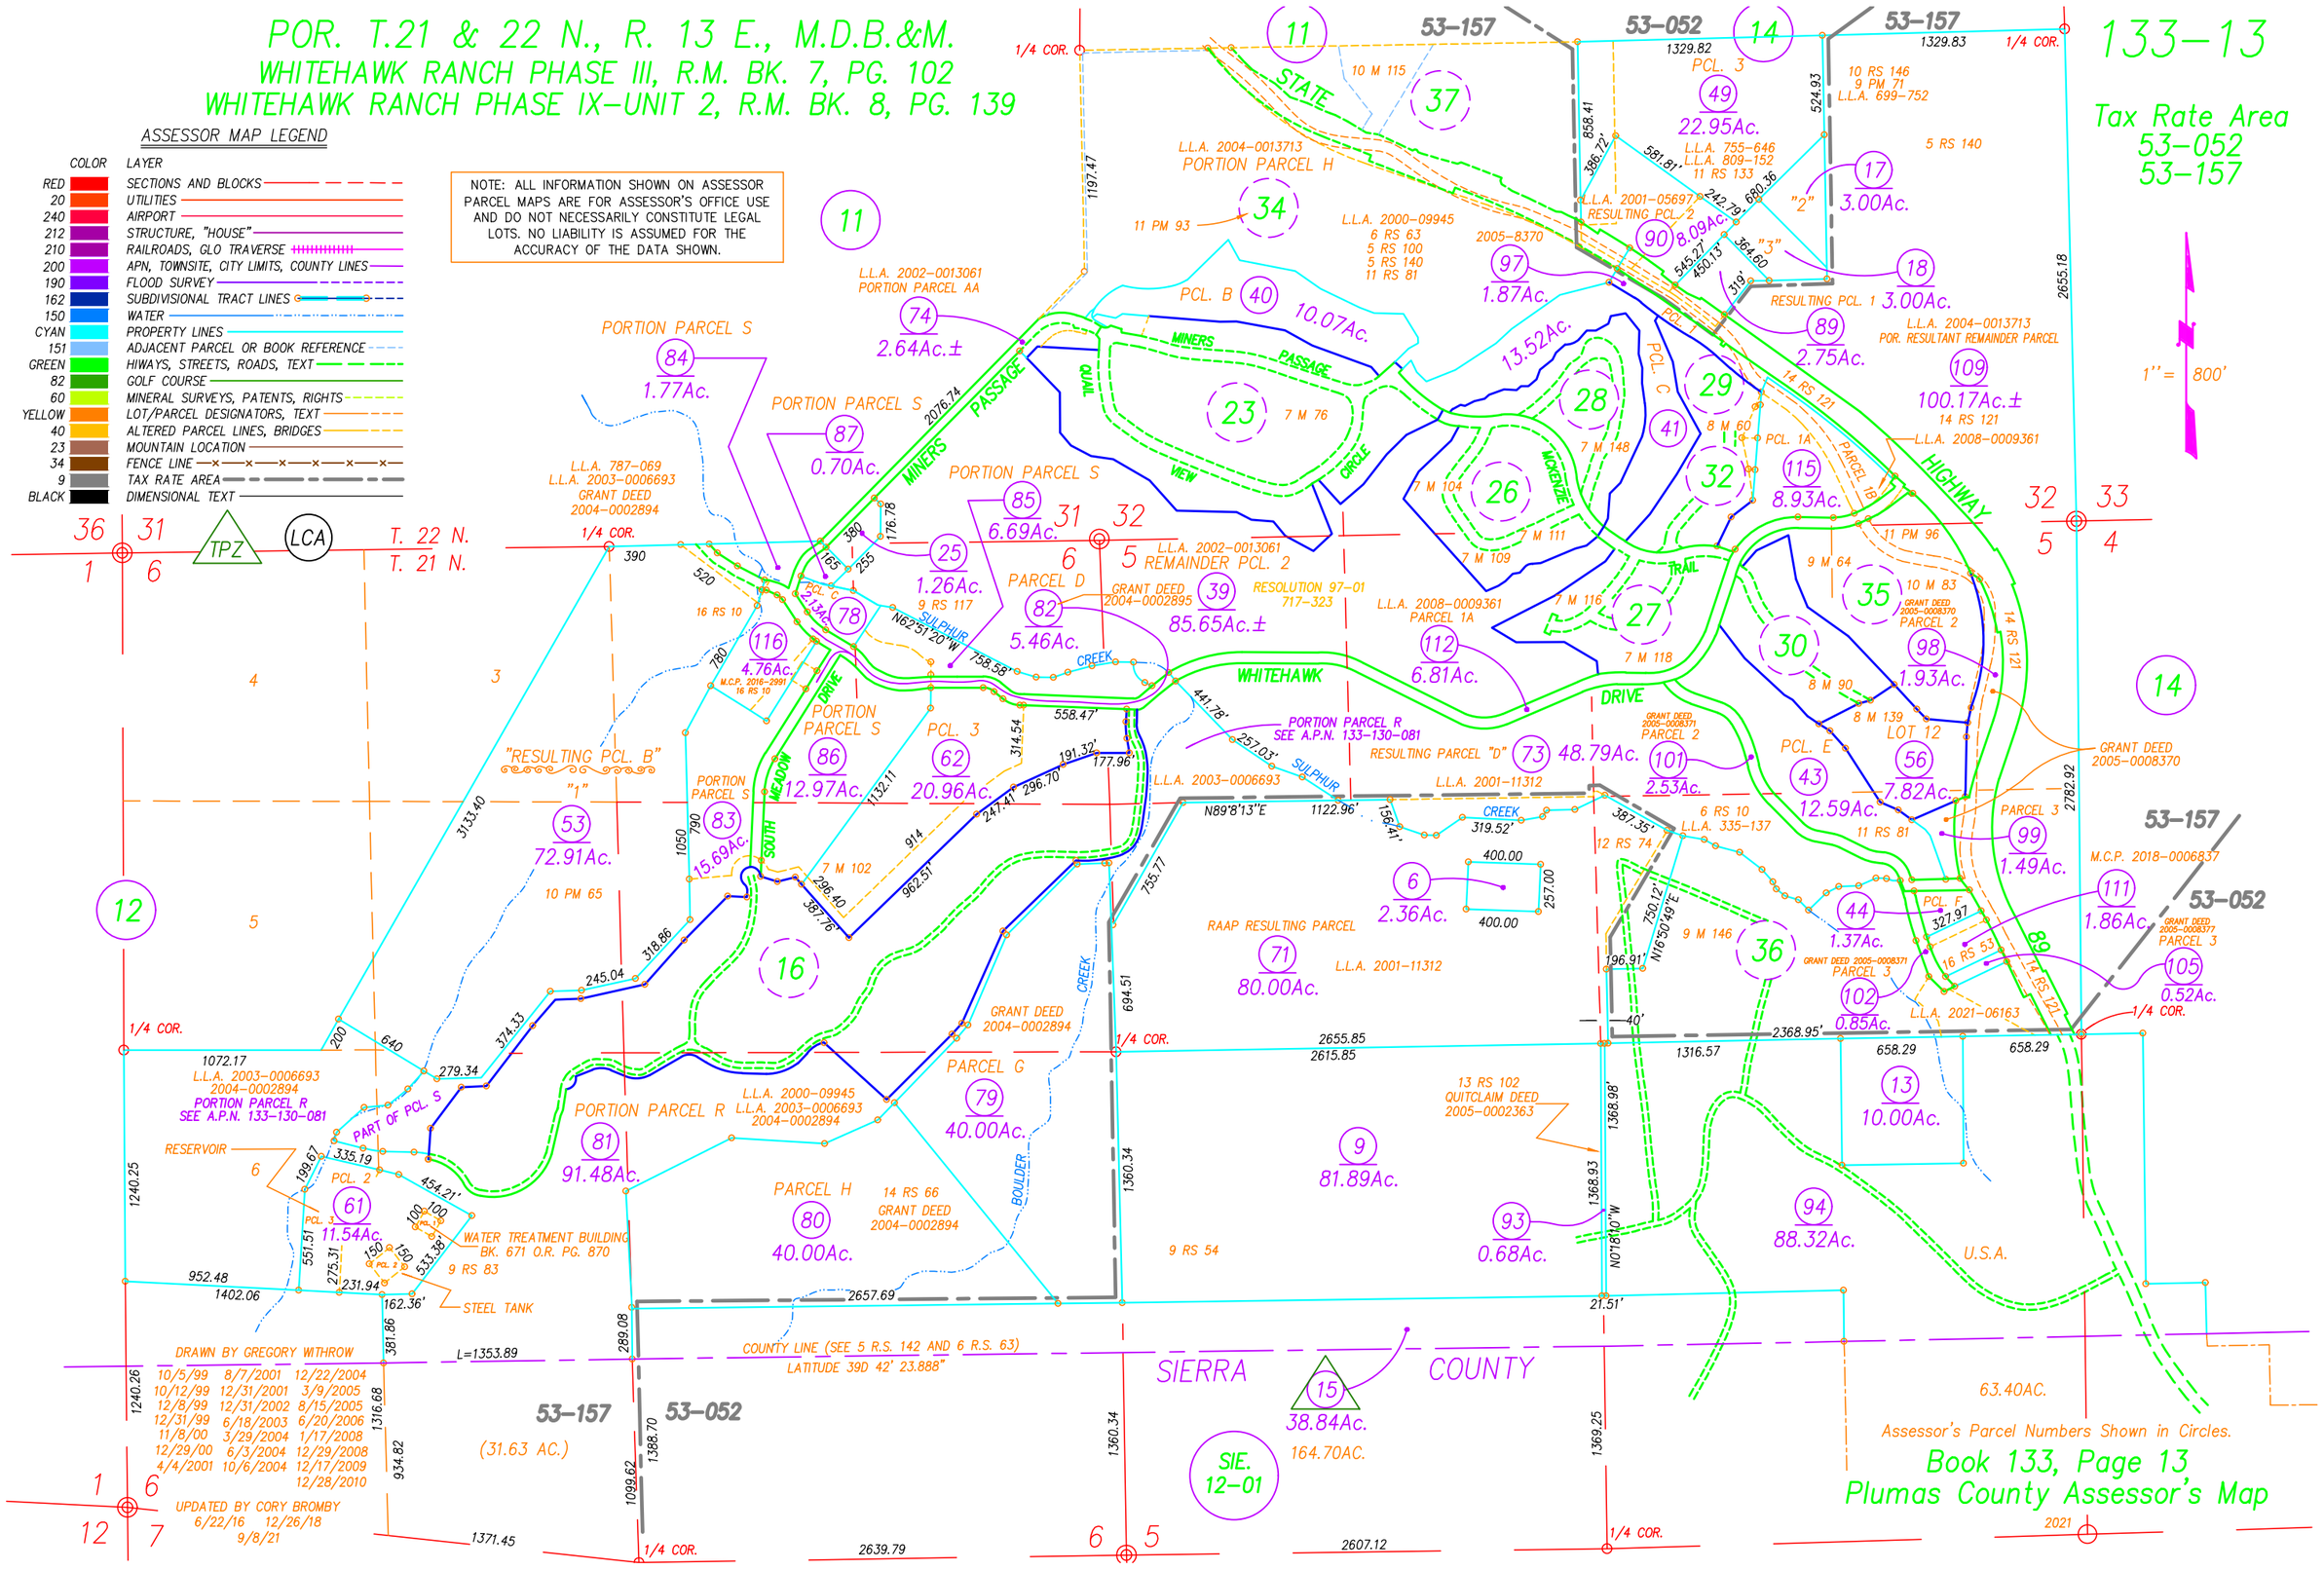


DRAWN BY GREGORY WITHROW
10/5/99 8/7/2001 12/22/2004
10/12/99 12/31/2001 3/9/2005
12/8/99 12/31/2002 8/15/2005
12/31/99 6/18/2003 6/20/2006
11/8/00 3/29/2004 1/17/2008
12/29/00 6/3/2004 12/29/2008
4/4/2001 10/6/2004 12/17/2009
12/28/2010

UPDATED BY CORY BROMBY
6/22/16 12/26/18
9/8/21