POR. SEC. 31 T. 27 N., R. 11 E., M.D.B.&M.

Tax Rate Area
53-164

ASSESSOR MAP LEGEND

COLOR	LAYER
RED	SECTIONS AND BLOCKS
20	UTILITIES
30	AIRPORT
40	STRUCTURE,"HOUSE".
50	RAILROADS, GLO TRAVERSE
60	ASSESSOR'S PARCEL NUMBER, TOWNSITE, CITY LIMITS, COUNTY LINES.
70	FLOOD SURVEY
80	SUBDIVISIONAL TRACT LINES
90	WATER
100	ASSESSOR'S PARCEL PROPERTY LINES
110	ADJACENT PARCEL, PAGE OR BOOK REFERANCE
120	HIWAYS, STREETS, ROADS AND TEXT
130	GOLF COURSE
140	MINERAL SURVEYS, PATENTS, RIGHTS
YELLOW	LOT & PARCEL DESIGNATORS, TICK MARKS AND TEXT
210	ALTERED PARCEL LINES AND BRIDGES
220	MOUNTAIN LOCATION
230	FENCE LINE
240	TAX RATE AREA
BLACK	DIMENSIONAL TEXT

DRAWN BY GREGORY WITHROW

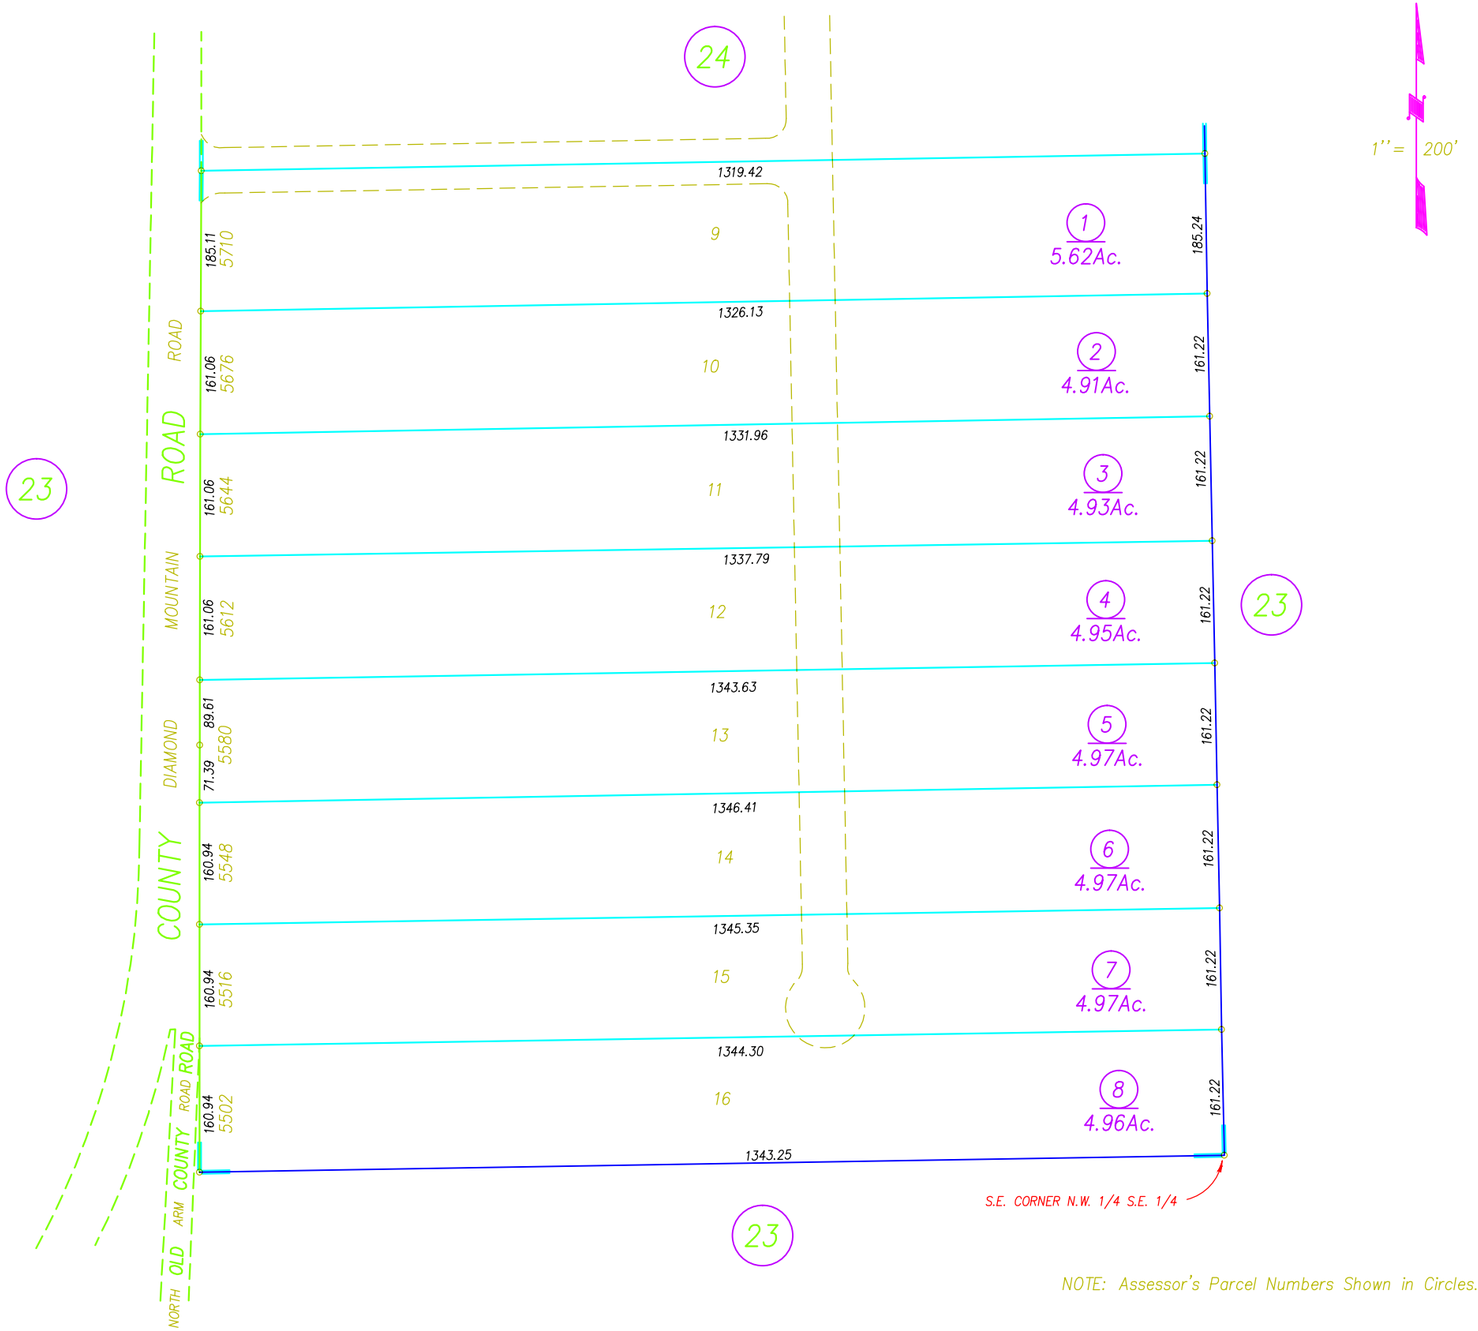

ASSESSOR'S PLATS ARE FOR GENERAL PROPERTY LOCATION AND TAX PURPOSES ONLY. THEY MAY NOT BE USED AS A BASIS FOR LEGAL PROPERTY DESCRIPTIONS.

NOTE: Assessor's Parcel Numbers Shown in Circles.

Assessor's Map Bk.4, Pg.25
County of Plumas, Calif.

Roll Year 2001

CARROLL ACRES SUBDIVISION UNIT-1, R.M. BK. 2, PG. 64

DRAWN BY GREGORY WITHROW
3/28/2001