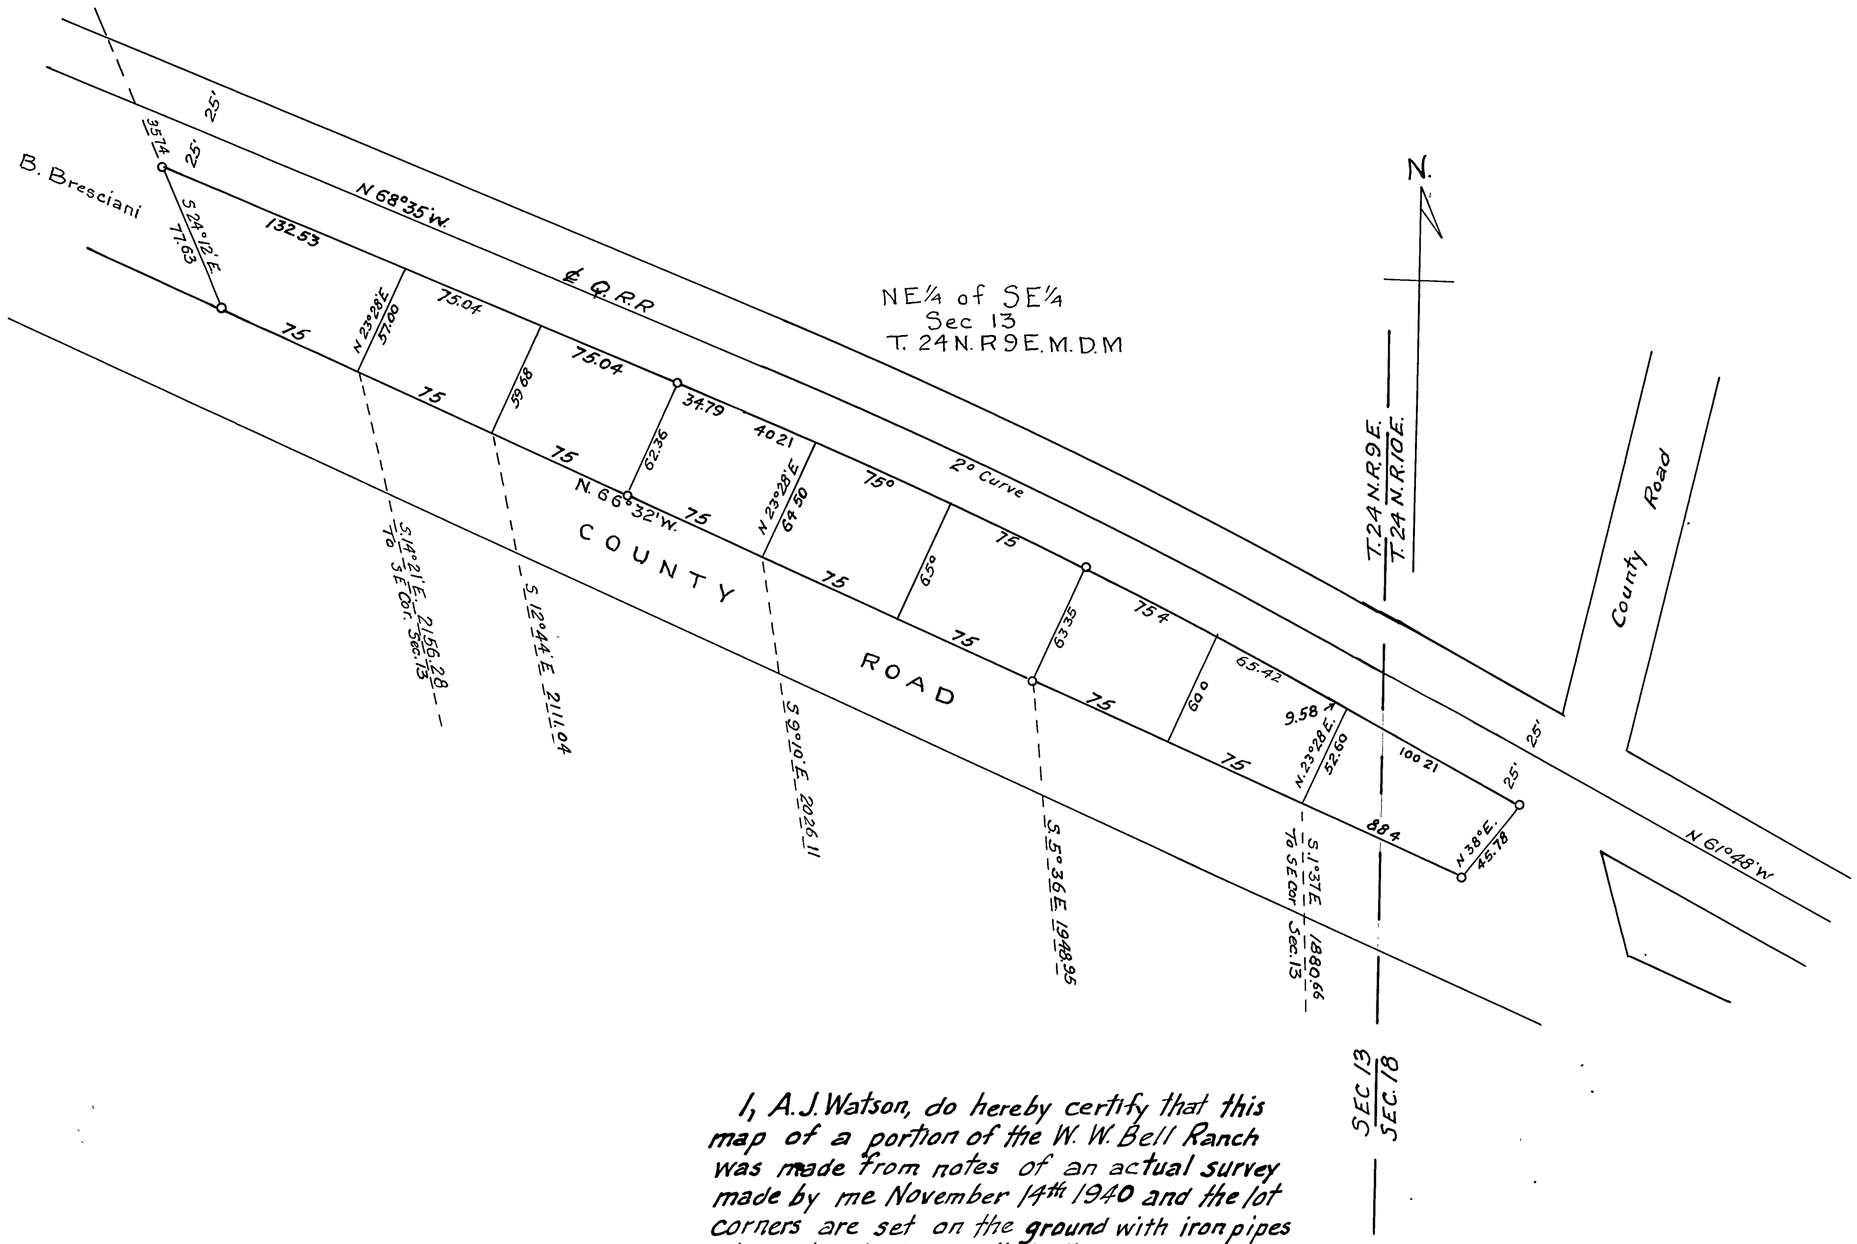

I, A.J. Watson, do hereby certify that this map of a portion of the W. W. Bell Ranch was made from notes of an actual survey made by me November 14th 1940 and the lot corners are set on the ground with iron pipes shown by circles, so that the survey may be retraced

Nov. 23rd 1946

A J Watson, Co. Surveyor
Registered Civil Engineer
No 2554. State of California.

1907

Filed for record at the request of W. W. Bell February 4 1947 at 55 min. past 9 o'clock A.M.

Chas. E. Hogan
County Recorder of Plumas County, California

Plat of
Subdivision of Portion of W. W. Bell Ranch in N.E¼ - SE¼ Sec. 13
T. 24 N. R. 9 E. M.D.M.
Scale 1" = 50 ft.
Plumas Co., California