# RECORD OF SURVEY

## OF A PORTION OF THE LANDS OF

# HUMMEL

As described on Page 101, Vol. 84, of Deeds
in the Office of the County Recorder of Plumas County, Calif.

SURVEYED AT THE REQUEST OF

## ROBERT J. MILLER

by W. ROBERT JENNINGS, Reg. Civil Eng'r.
Susanville, Calif.

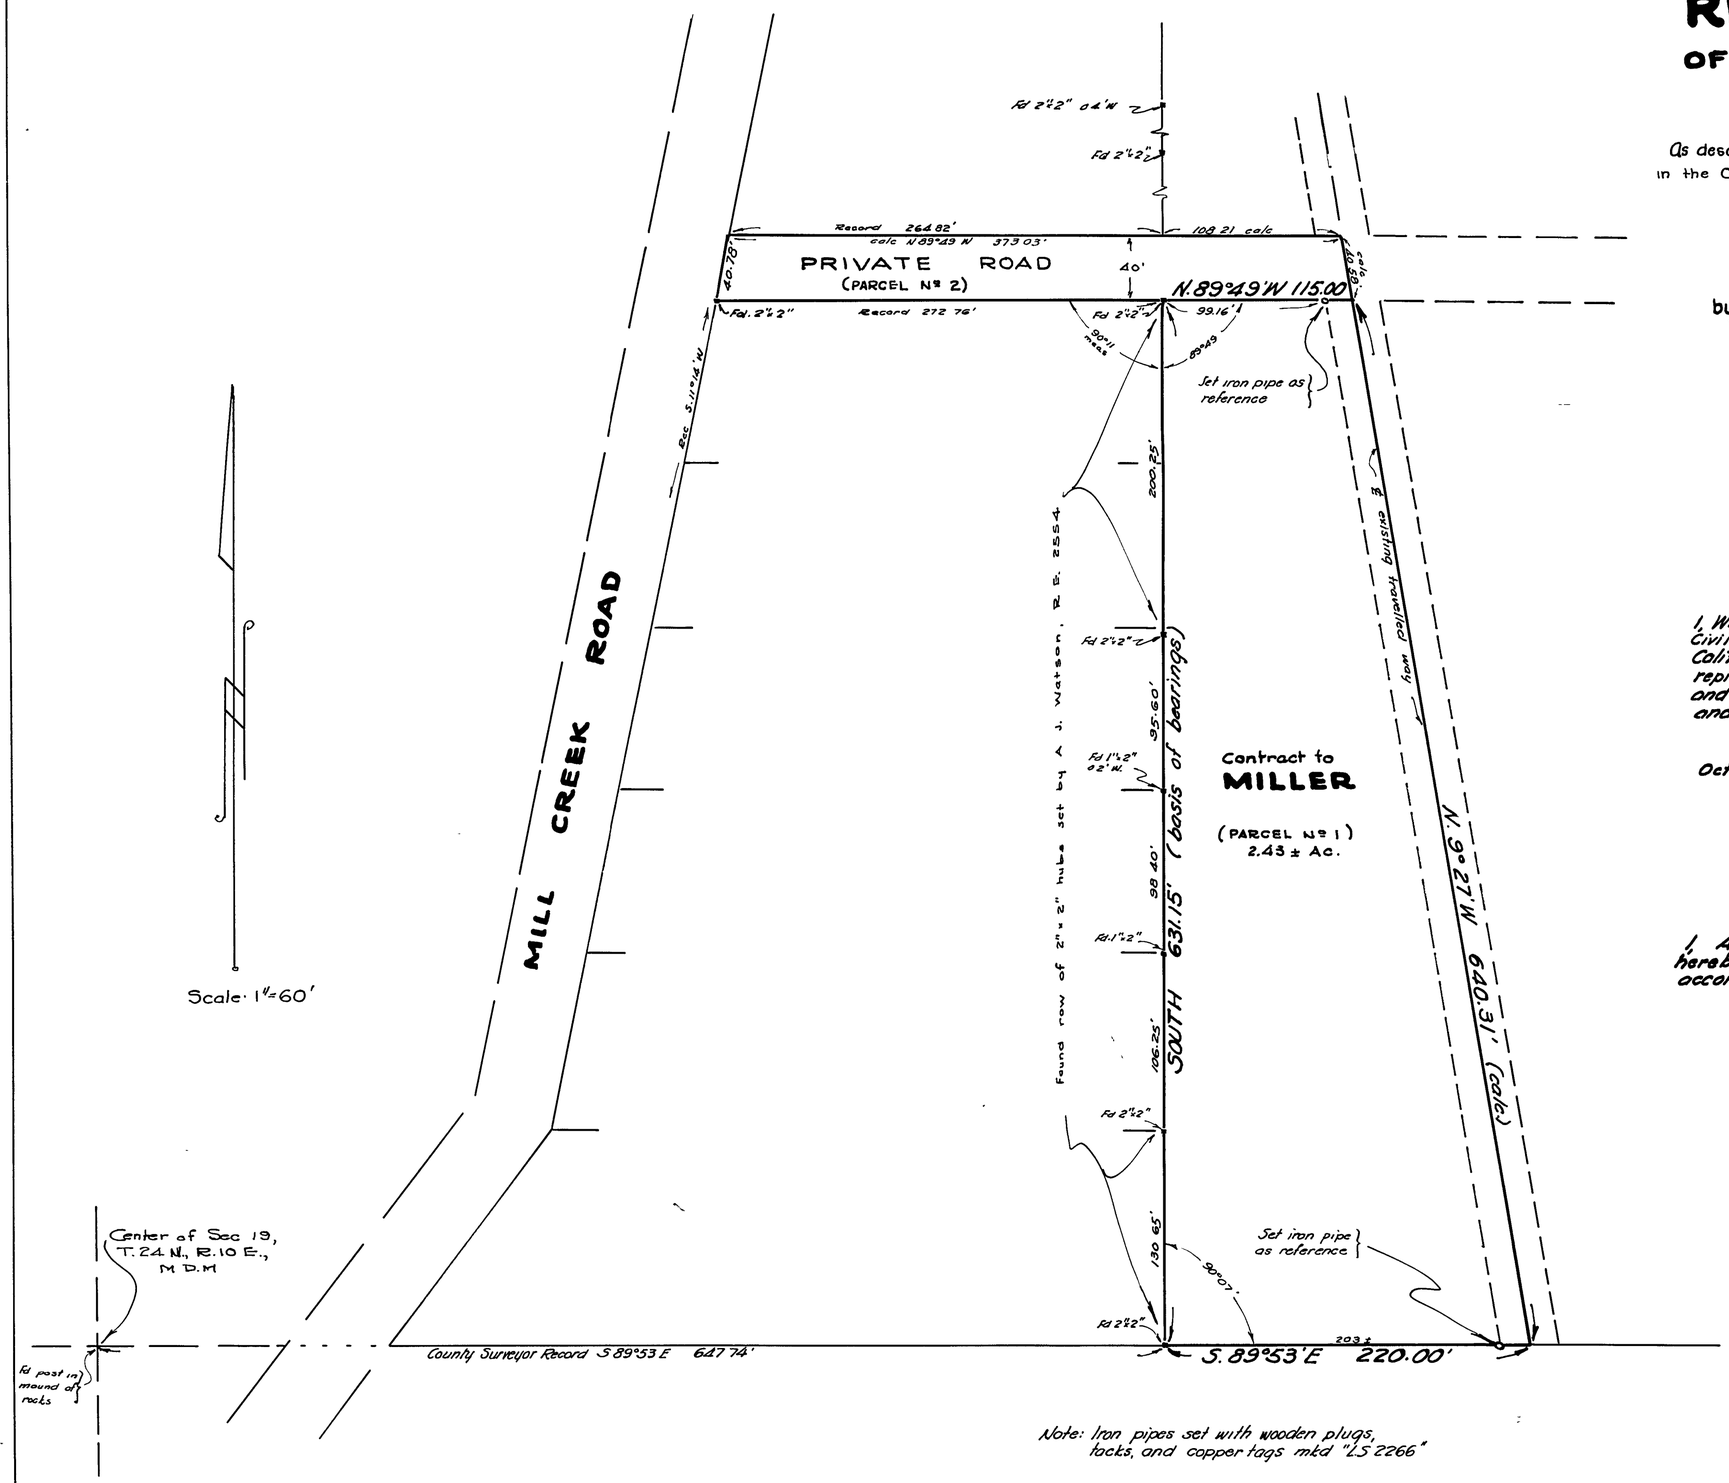


Note: Iron pipes set with wooden plugs, tacks, and copper tags mkd "LS 2266"

I, W. ROBERT JENNINGS, hereby certify that I am a Registered Civil Engineer and a Licensed Land Surveyor of the State of California; that this map, consisting of one sheet, correctly represents an actual survey made by me on October 6, 1949; and that all the monuments shown hereon actually exist and occupy the positions indicated.

Oct. 13, 1949

W. Robert Jennings
W. ROBERT JENNINGS
R.E. 6185 L.S. 2266

I, A. J. WATSON, County Surveyor of Plumas County, California, hereby certify that I have examined this map in accordance with the provisions of law.

A. J. Watson
A. J. WATSON, R.E. 2554
County Surveyor of Plumas County, Calif.

953

FILED FOR RECORD in the Office of the County Recorder of Plumas County, California, this 27th day of October, 1949, at 50 minutes past 9 A.m.

Mae E. Hogan
County Recorder of Plumas County, Calif.

by _____ Deputy

Fee: $1.00

1 RS-9