RECORD OF SURVEY
SURVEYED FOR
O.G. WARDLOW

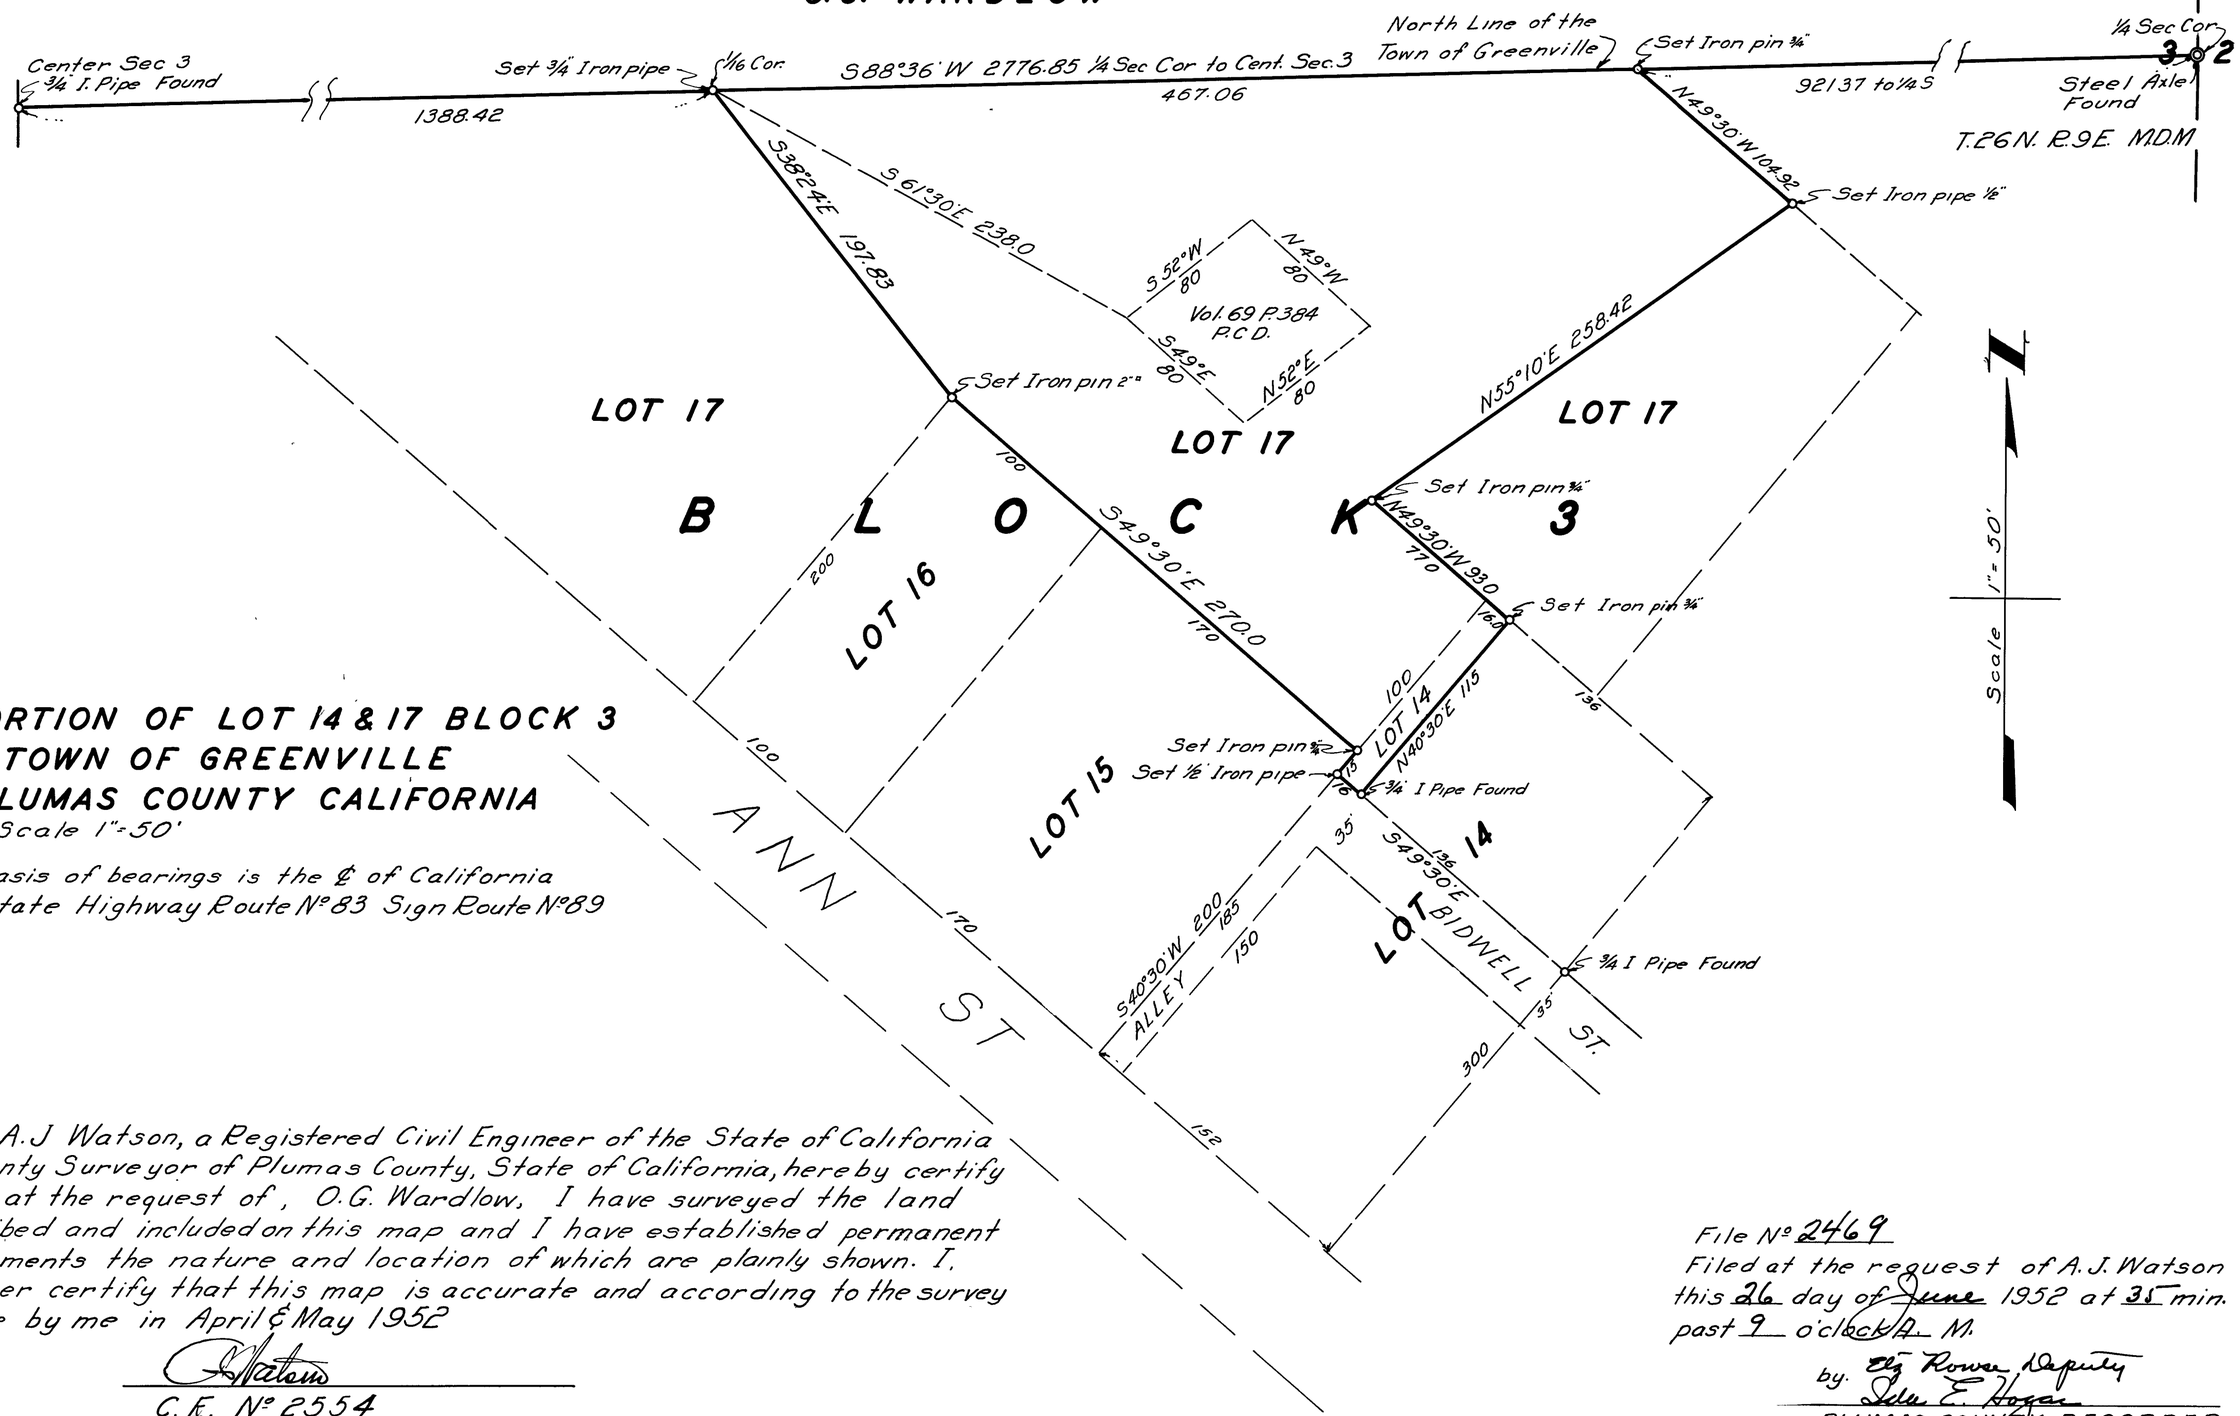

PORTION OF LOT 14 & 17 BLOCK 3
TOWN OF GREENVILLE
PLUMAS COUNTY CALIFORNIA
Scale 1" = 50'

Basis of bearings is the ℄ of California State Highway Route Nº 83 Sign Route Nº 89

I, A.J Watson, a Registered Civil Engineer of the State of California & County Surveyor of Plumas County, State of California, hereby certify that, at the request of, O.G. Wardlow, I have surveyed the land described and included on this map and I have established permanent monuments the nature and location of which are plainly shown. I, further certify that this map is accurate and according to the survey made by me in April & May 1952

A J Watson
C.E. Nº 2554

File Nº 2469
Filed at the request of A.J. Watson this 26 day of June 1952 at 35 min. past 9 o'clock A. M.
by. Elg Rowan Deputy
Iden E. Hogan
PLUMAS COUNTY RECORDER

IRS 85