RECORD OF SURVEY
OF
A PORTION OF THE
SW¼ OF THE NW¼
OF SEC. 2 T.26N. R.9E. M.D.M.

SURVEYED AT THE REQUEST OF
JOHN BETTINGER

SURVEYED BY: Marcus J. McBeen sr.
MARCUS J. McBEEN SR. L.S #2702

JULY 18, 1953 SCALE 1" = 40'

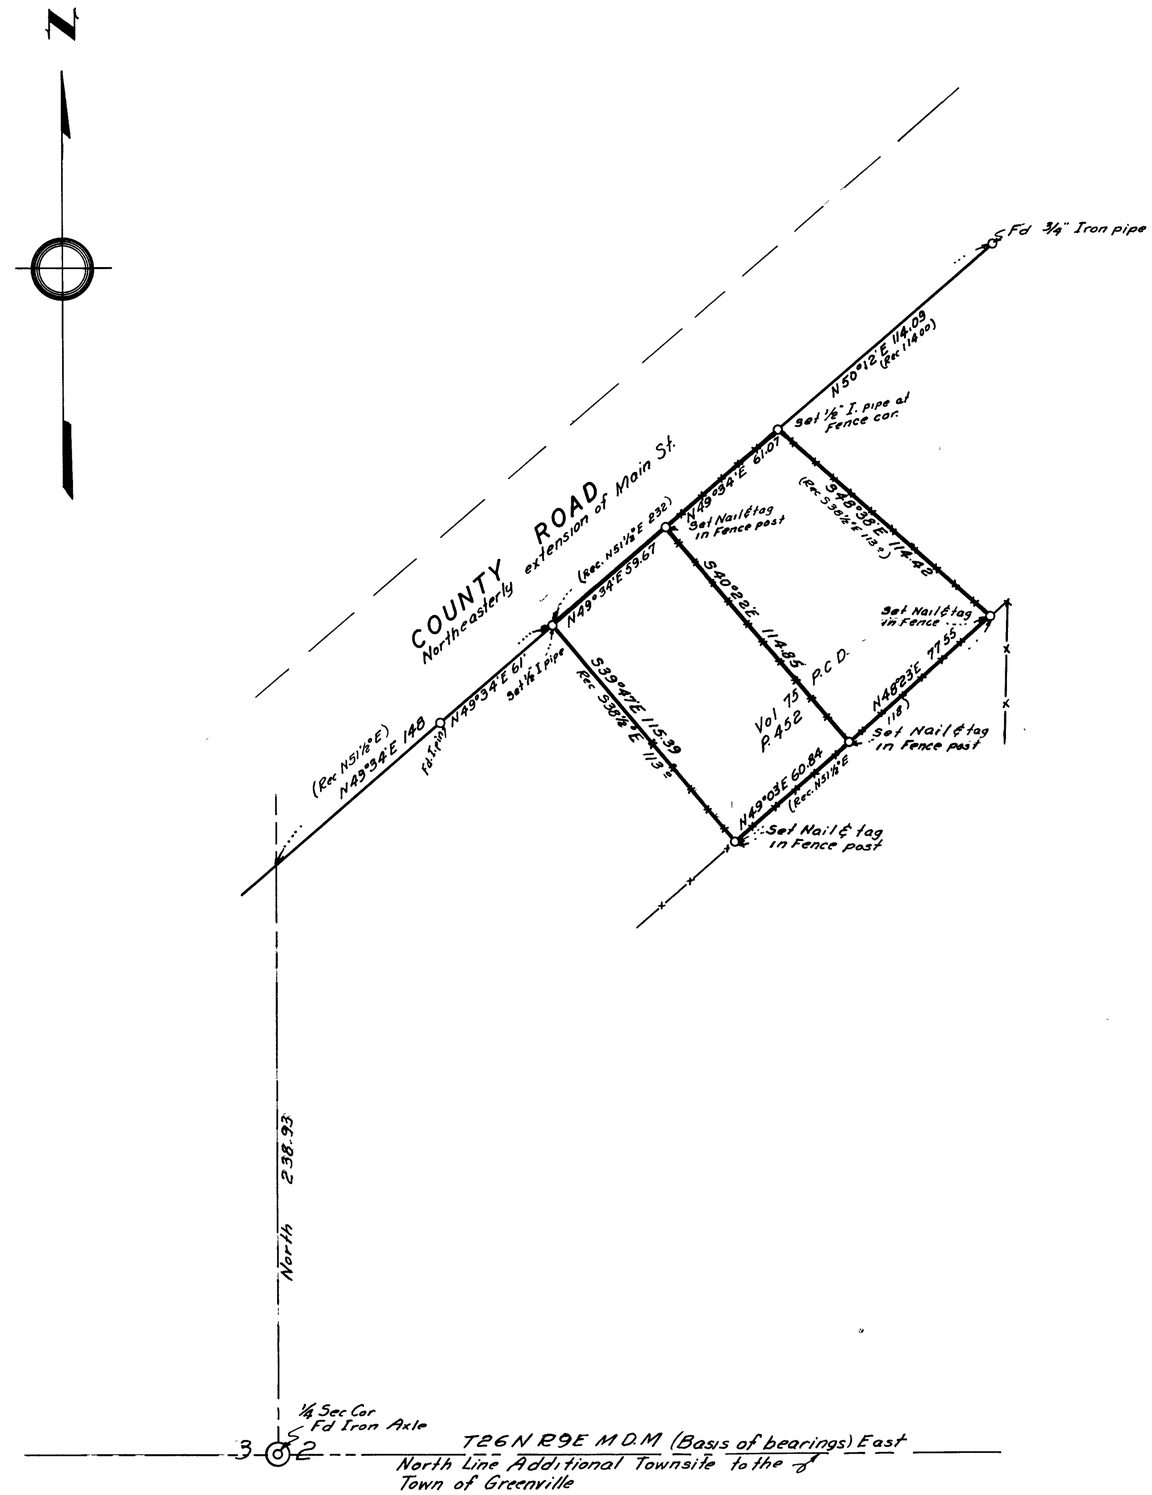

APPROVED A.U. Watson 7/23/53
A.U. WATSON, PLUMAS COUNTY
SURVEYOR

File No 318
Filed at the request of Marcus J McBeen sr.
This 24 day of July 1953 at 41 Min.
past 9 o'clock A.M
BY: Iola E. Hogan
PLUMAS COUNTY RECORDER
Ely Rouse Deputy

IRS/05