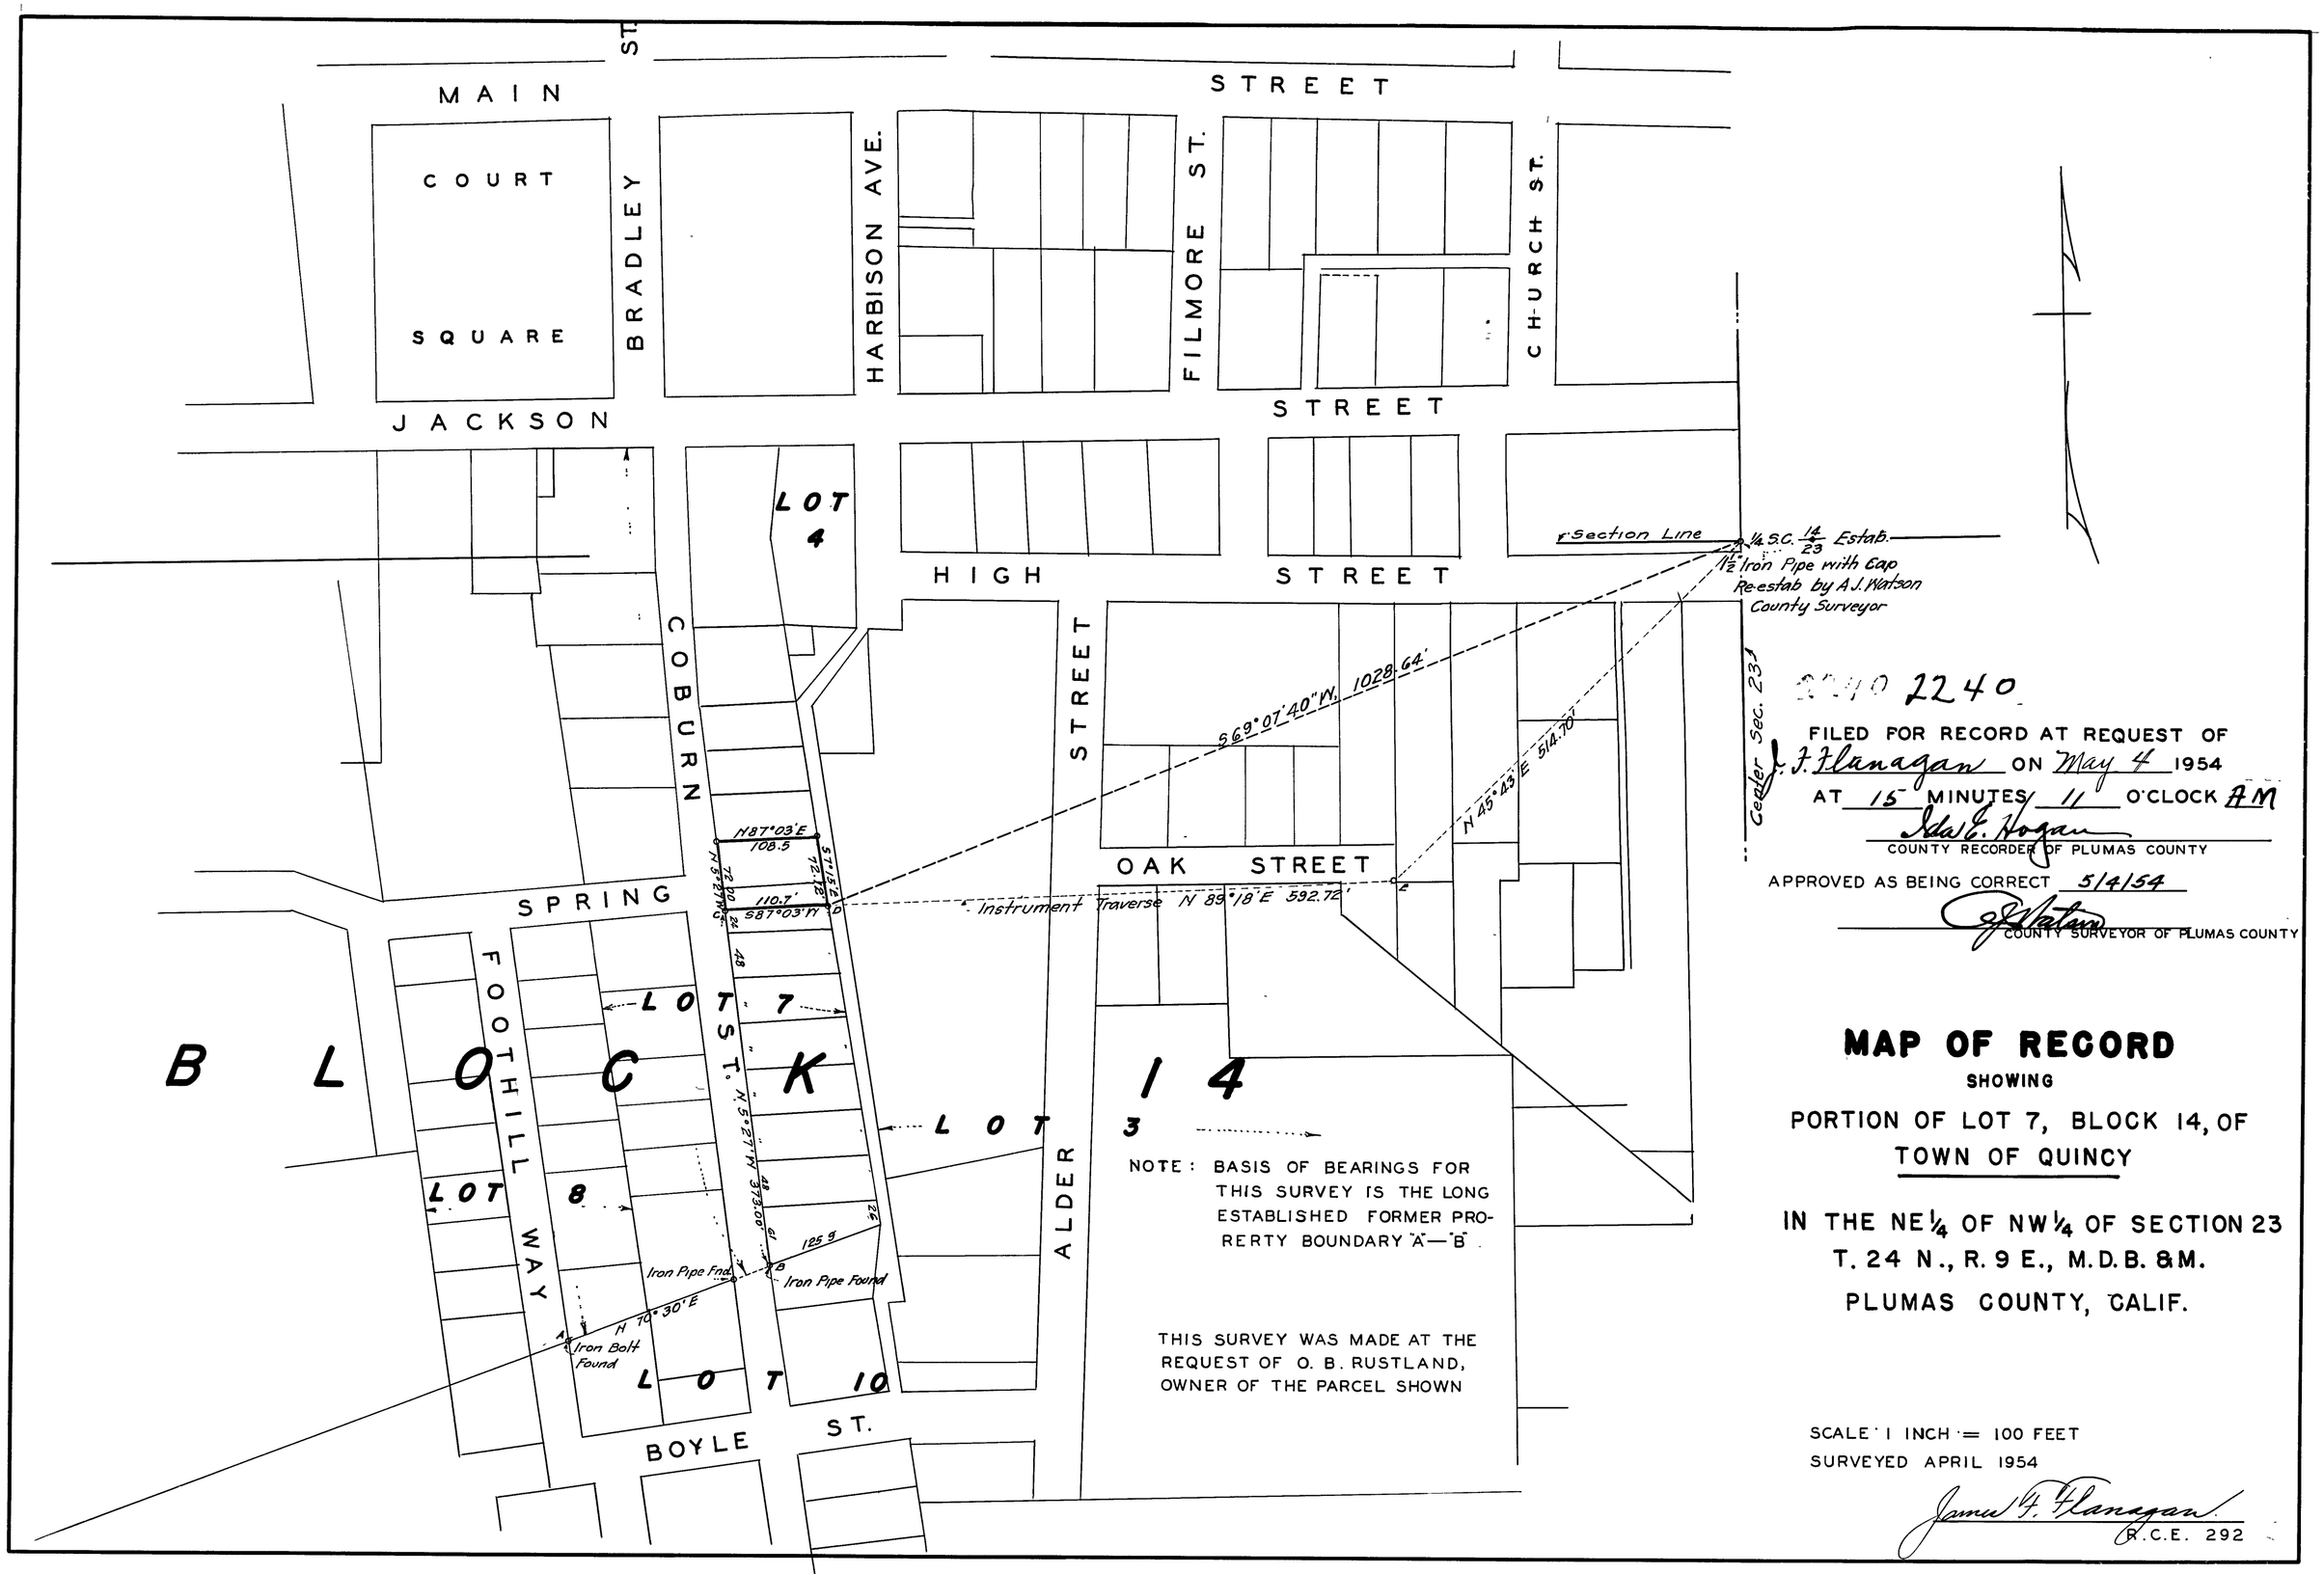

NOTE: BASIS OF BEARINGS FOR THIS SURVEY IS THE LONG ESTABLISHED FORMER PRORERTY BOUNDARY "A"—"B".

THIS SURVEY WAS MADE AT THE REQUEST OF O. B. RUSTLAND, OWNER OF THE PARCEL SHOWN

2240

FILED FOR RECORD AT REQUEST OF J. F. Flanagan ON May 4 1954
AT 15 MINUTES 11 O'CLOCK AM
Ida E. Hogan
COUNTY RECORDER OF PLUMAS COUNTY

APPROVED AS BEING CORRECT 5/4/54
A. J. Watson
COUNTY SURVEYOR OF PLUMAS COUNTY

MAP OF RECORD

SHOWING

PORTION OF LOT 7, BLOCK 14, OF TOWN OF QUINCY

IN THE NE¼ OF NW¼ OF SECTION 23
T. 24 N., R. 9 E., M.D.B. & M.
PLUMAS COUNTY, CALIF.

SCALE 1 INCH = 100 FEET
SURVEYED APRIL 1954

James F. Flanagan
R.C.E. 292

IRS 112