RECORD OF SURVEY
OF
A PORTION OF THE SE¼ OF THE NE¼ OF SEC. 3, T. 26 N. R. 9 E. M.D.M. AND A PORTION OF BLOCK 3, TOWN OF GREENVILLE, PLUMAS COUNTY, CALIFORNIA

SURVEYED AT THE REQUEST OF:
M. D. AYOOB

SURVEYED BY: Marcus J. McBeen Sr.
MARCUS J. McBEEN SR. L.S. #2702

MARCH 17 & 18, 1956
SCALE 1" = 50'

APPROVED: A. J. Watson 3/10/56
A. J. WATSON, PLUMAS COUNTY SURVEYOR

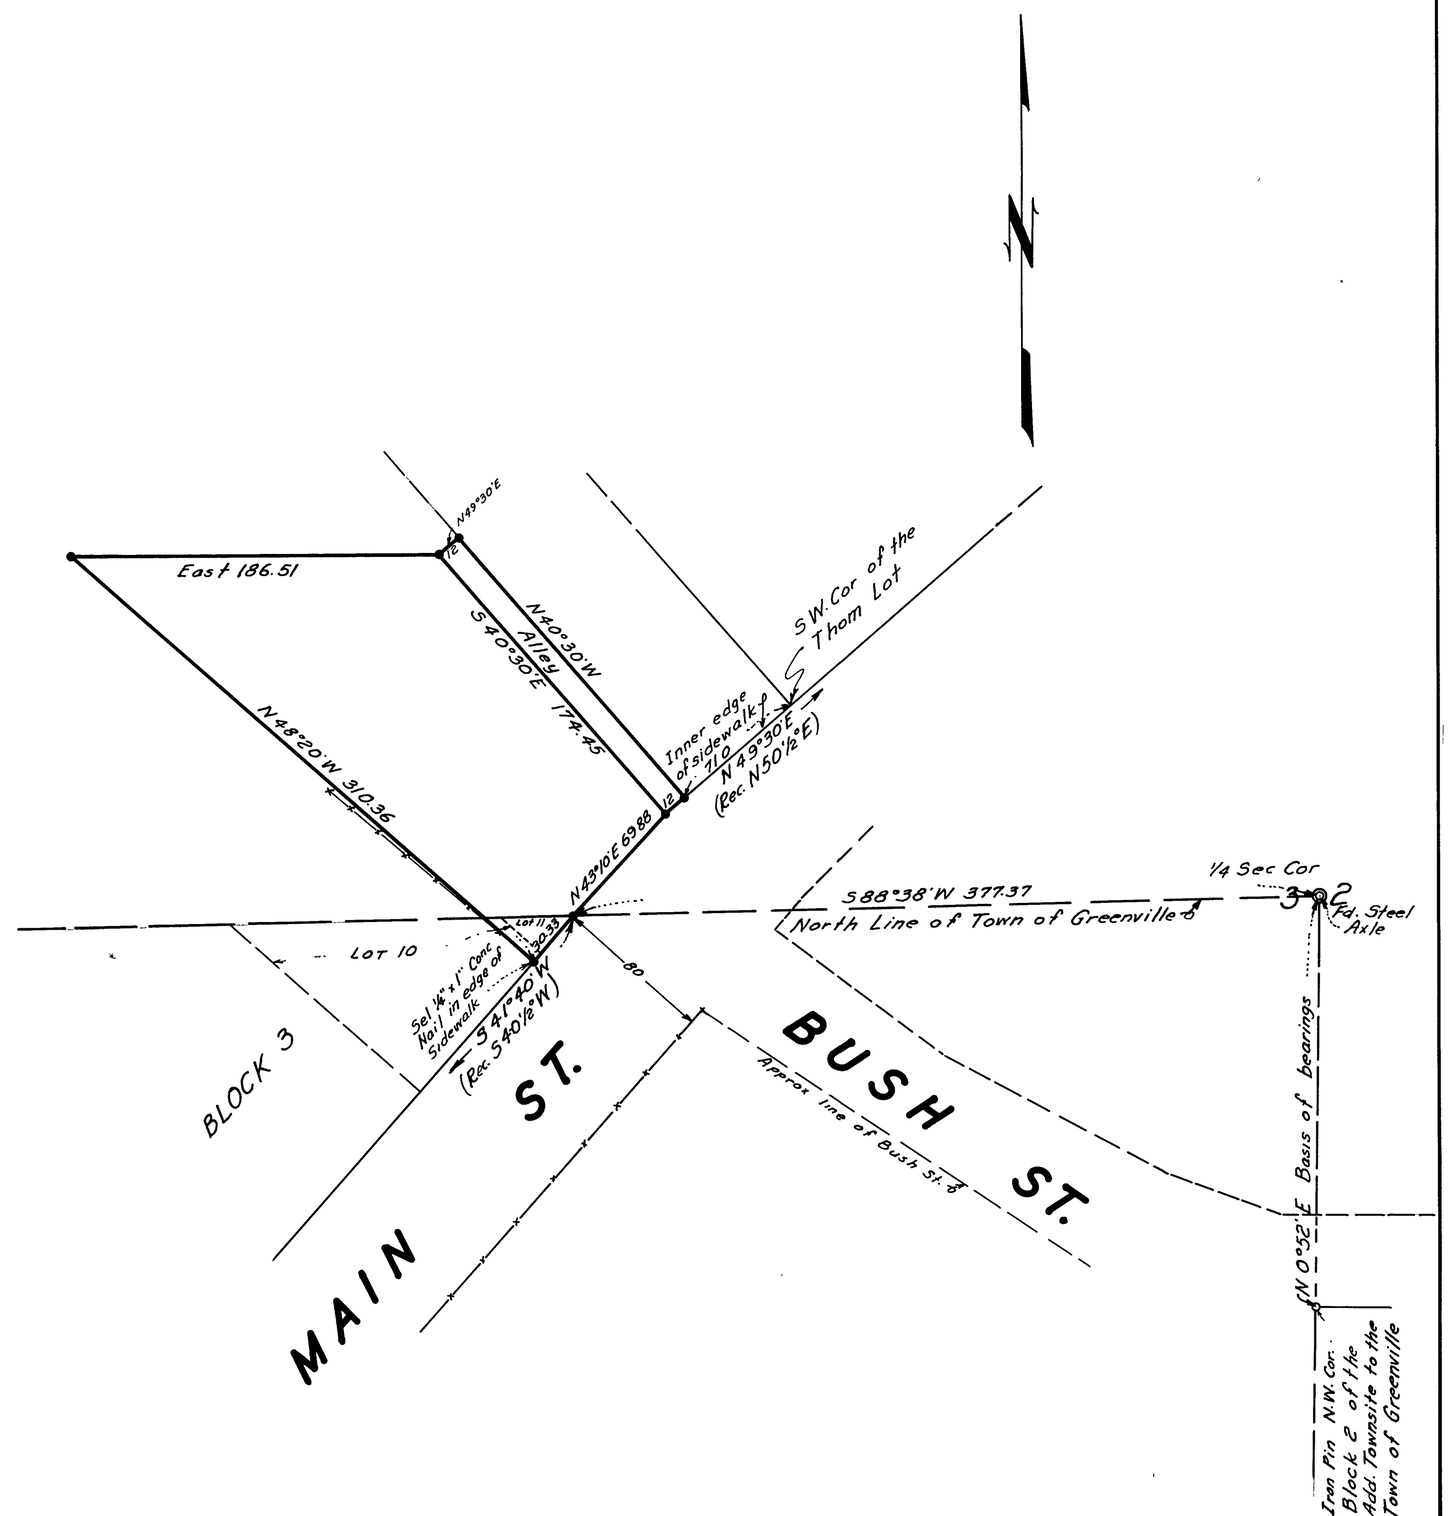

LEGEND:
- ● - ½" x 18" Iron pipe set unless otherwise noted
- ○ - Monuments Found
- ——— Fence

NOTE:
The Northwesterly side of Main St. in the Town of Greenville is derived from a point measured 212 feet along the Southwest side of Ann St. from the most Northerly corner of Block 4 Town of Greenville, and a point measured 80 feet at right angles to the fence line on the S.E. side of Main St. opposite the NE cor of Lot 11, Block 3 Town of Greenville

FILE No 2735
FILED AT THE REQUEST OF MARCUS J. McBEEN SR.
THIS 4th DAY OF April 1956 AT 50 MIN.
PAST 9 O'CLOCK A M.
BY: Ida E. Hogan
PLUMAS COUNTY RECORDER