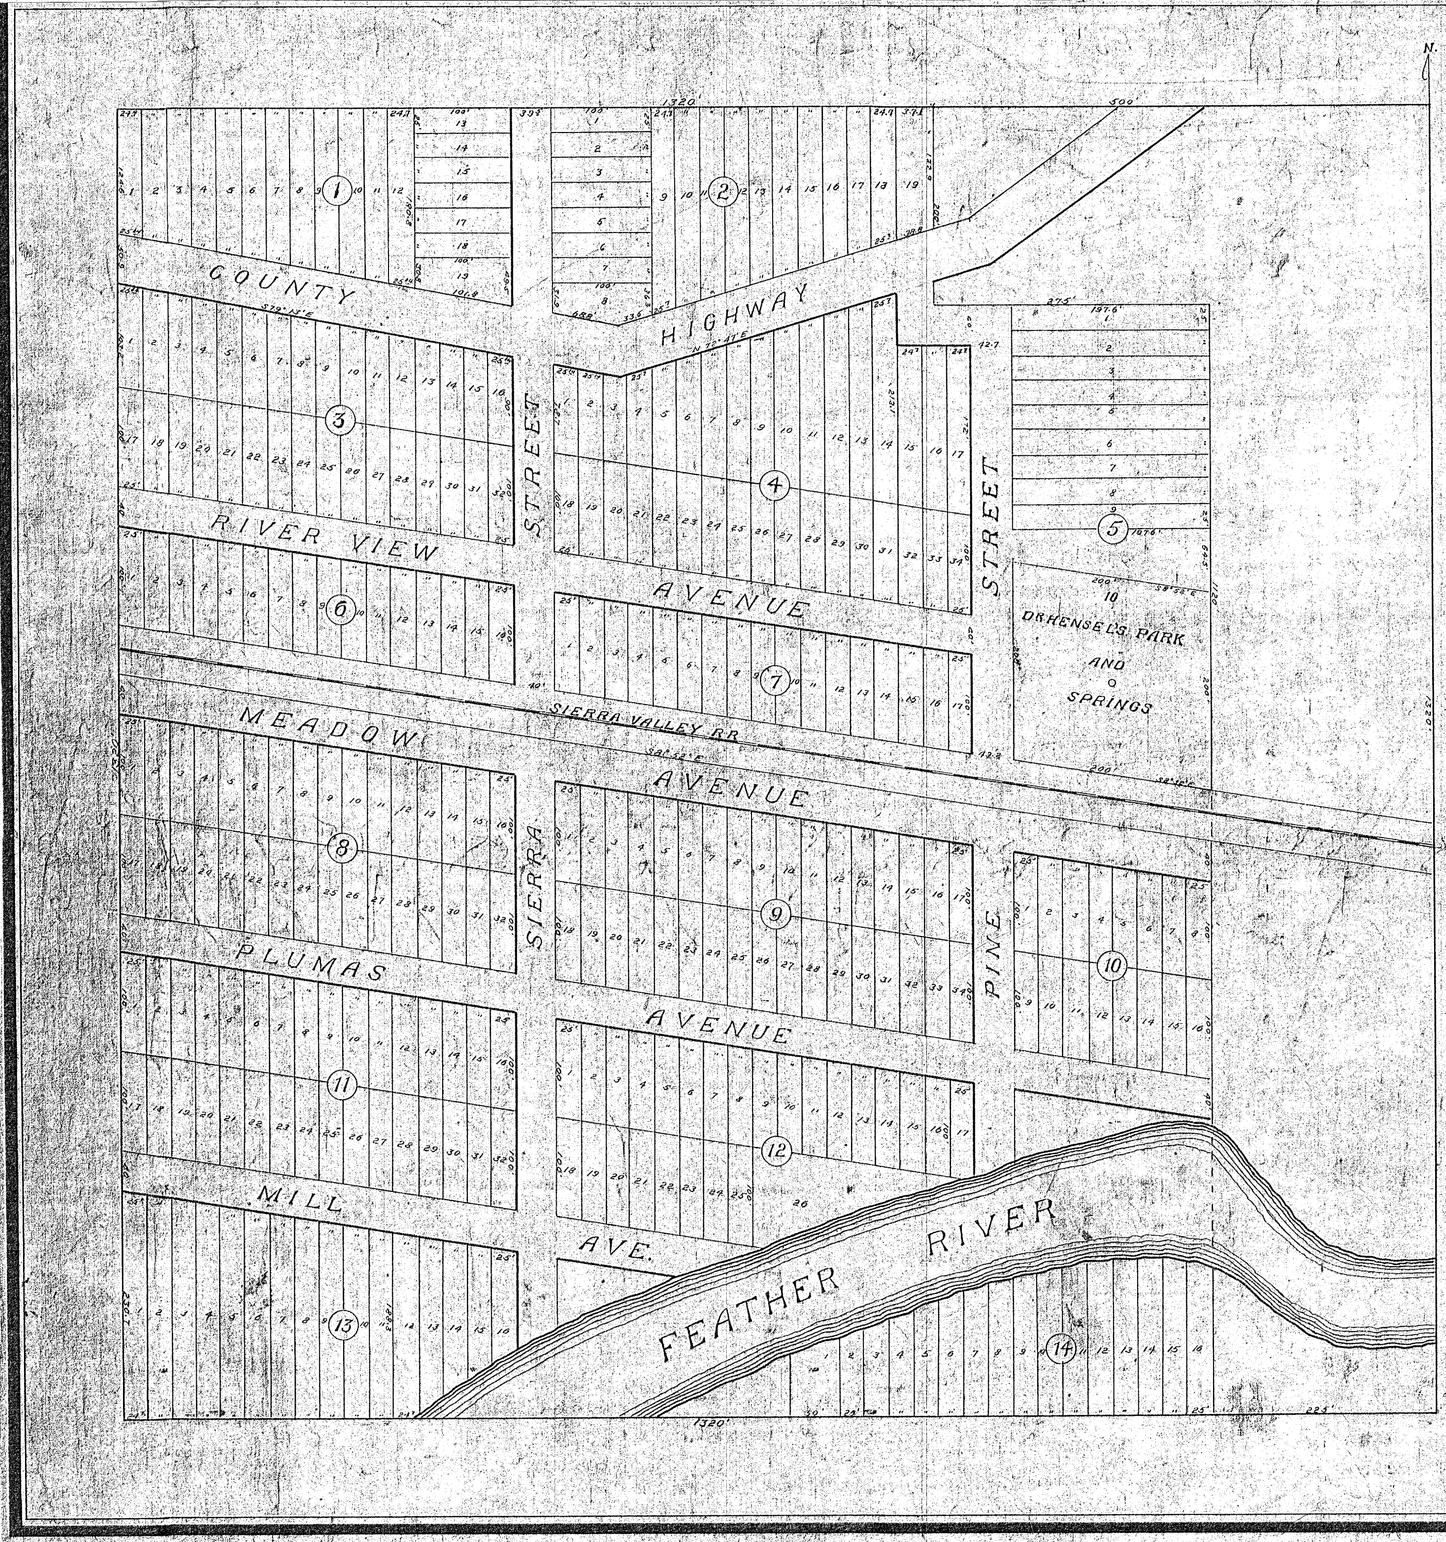

MAP OF
WEST PORTOLA
PLUMAS COUNTY
CALIFORNIA

Situated on the S.E.¼ of the S.W.¼ of Sec. 35. T.23 N, R.13 E. M.D.M.

Scale 1 inch = 100 feet

STATE OF CALIFORNIA } ss
COUNTY OF PLUMAS }

I. E.M. Cameron being first duly sworn, depose and say that I am a Licensed Land Surveyor, and in that capacity prepared the annexed plat of West Portola, that said plat fully and correctly shows all blocks and lots, streets, roads, lanes and alleys within said townsite.

E.M. Cameron
Licensed Land Surveyor.

Subscribed and sworn to before me this 28th day of August 1911.

L. L. Peles
Notary Public in and for
Plumas County California

I hereby certify that I am owner and proprietor of the entire tract of land represented on this plat, and hereby consent to the making of said plat, and dedication of the highways designated thereon to the public use in accordance with the existing laws of the State of California.

Witness my hand this 24 day of August 1911.

Maitland Cline

STATE OF CALIFORNIA } ss.
COUNTY OF PLUMAS }

On this 24 day of August 1911, personally appeared before me Maitland Cline, known to me to be the person described in, and whose name is subscribed to the foregoing certificate, and acknowledged to me that he executed the same.

John Dunsmuir
Notary Public in and for
Plumas County California

Filed for record this 5th day of September 1911.

Leon L. Gouch
County Recorder

STATE OF CALIFORNIA } ss
COUNTY OF PLUMAS }

I. H.P. McBeth, County Auditor in and for the County of Plumas, State of California, do hereby certify that there are no liens for unpaid state, county, municipal or other taxes, except taxes not yet payable, against the tract or subdivision of land or any part thereof.

Witness my hand and seal this 5th day of September 1911.

H.P. McBeth
County Auditor in and for
Plumas County California.

Approved and declared the Official map of West Portola. County of Plumas, State of California, by order of the Board of Supervisors, this 5th day of September 1911. All highways and streets delineated on this plat are hereby accepted.

Attest: H.P. McBeth
Clerk

Geo. Stifler — Chairman
H.J. Delaney — Associate
Chas. W. Hendel
S.P. Jones
J. H. Lawrence

BKA 19 26