POR. SEC. 35 T. 23 N., R. 11 E.,M.D.B.&M.

Tax Rate Area
53-007

6-25

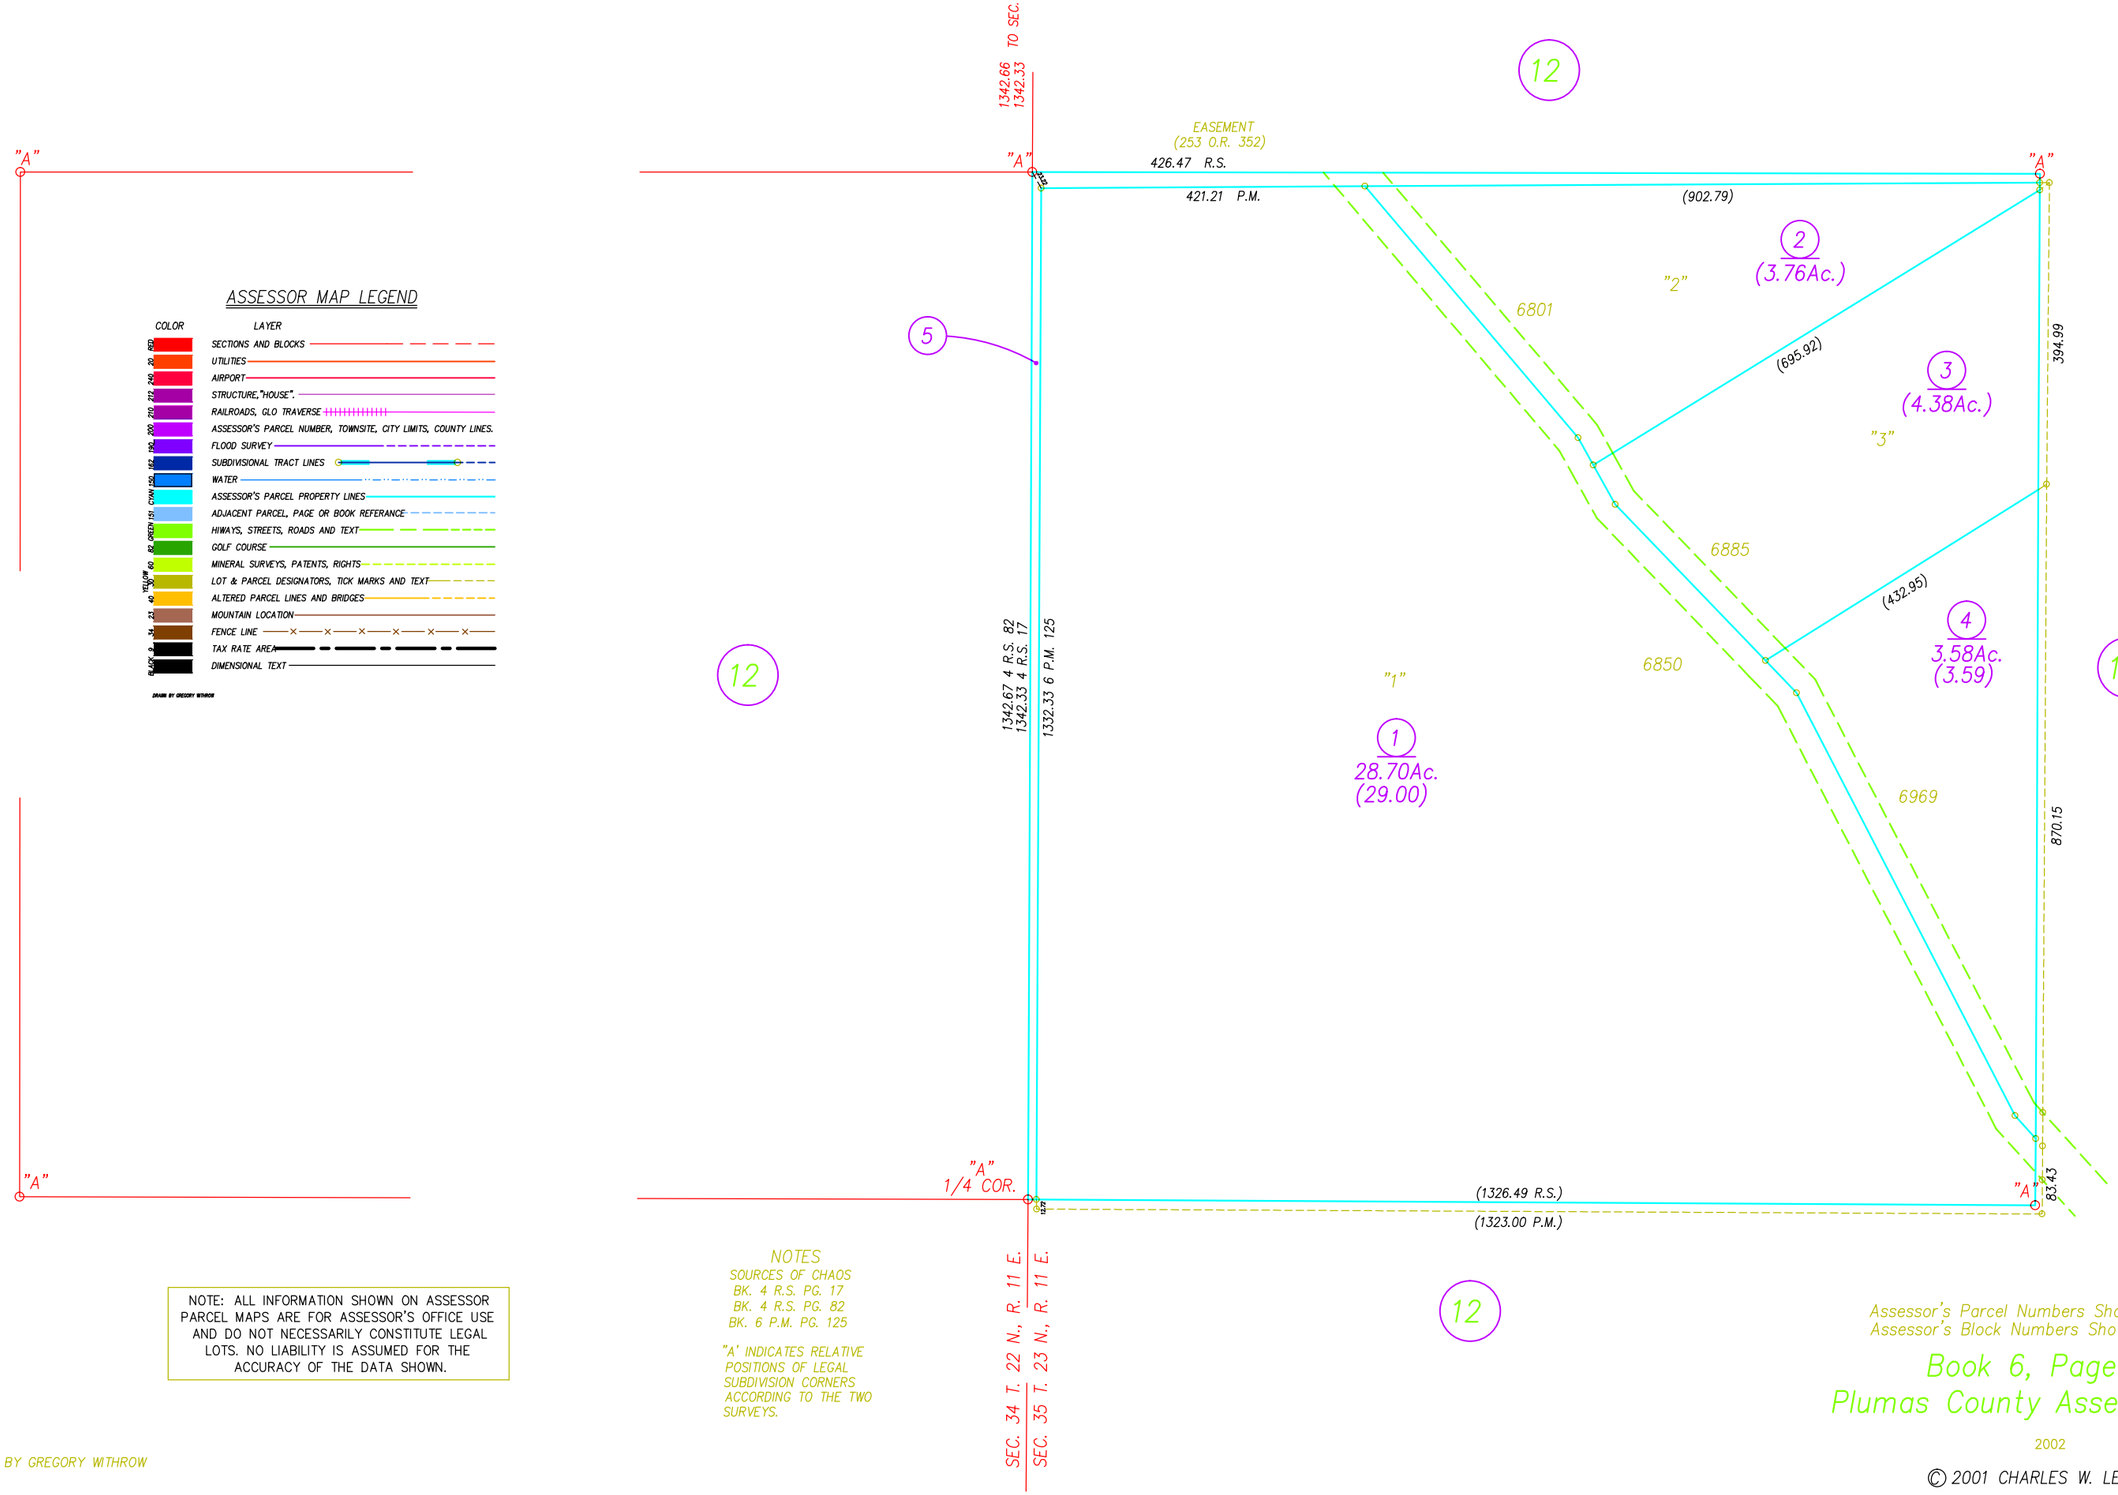

ASSESSOR MAP LEGEND

COLOR	LAYER
RED 20	SECTIONS AND BLOCKS
20	UTILITIES
240	AIRPORT
212	STRUCTURE, "HOUSE".
210	RAILROADS, GLO TRAVERSE
200	ASSESSOR'S PARCEL NUMBER, TOWNSITE, CITY LIMITS, COUNTY LINES.
220	FLOOD SURVEY
152	SUBDIVISIONAL TRACT LINES
CYAN 140	WATER
141	ASSESSOR'S PARCEL PROPERTY LINES
151	ADJACENT PARCEL, PAGE OR BOOK REFERANCE
GREEN 83	HIWAYS, STREETS, ROADS AND TEXT
63	GOLF COURSE
YELLOW 60	MINERAL SURVEYS, PATENTS, RIGHTS
50	LOT & PARCEL DESIGNATORS, TICK MARKS AND TEXT
40	ALTERED PARCEL LINES AND BRIDGES
32	MOUNTAIN LOCATION
34	FENCE LINE
BLACK 0	TAX RATE AREA
0	DIMENSIONAL TEXT

DRAWN BY GREGORY WITHROW

NOTE: ALL INFORMATION SHOWN ON ASSESSOR PARCEL MAPS ARE FOR ASSESSOR'S OFFICE USE AND DO NOT NECESSARILY CONSTITUTE LEGAL LOTS. NO LIABILITY IS ASSUMED FOR THE ACCURACY OF THE DATA SHOWN.

NOTES

SOURCES OF CHAOS
BK. 4 R.S. PG. 17
BK. 4 R.S. PG. 82
BK. 6 P.M. PG. 125

"A' INDICATES RELATIVE POSITIONS OF LEGAL SUBDIVISION CORNERS ACCORDING TO THE TWO SURVEYS.

Assessor's Parcel Numbers Shown in Circles.
Assessor's Block Numbers Shown in Ellipses.

Book 6, Page 25
Plumas County Assessor's Map

2002

© 2001 CHARLES W. LEONHARDT

DRAWN BY GREGORY WITHROW