TRACT NO.

GRAEAGLE MEADOWS UNIT NO. 1

A PLANNED UNIT DEVELOPMENT

A PORTION OF SECTIONS 15 & 22, T. 22 N., R. 12 E., M.D.M.

PLUMAS COUNTY, CALIFORNIA

LUNDY ENGINEERING - GRAEAGLE, CALIFORNIA

MAY, 1975 SCALE: 1" = 40'

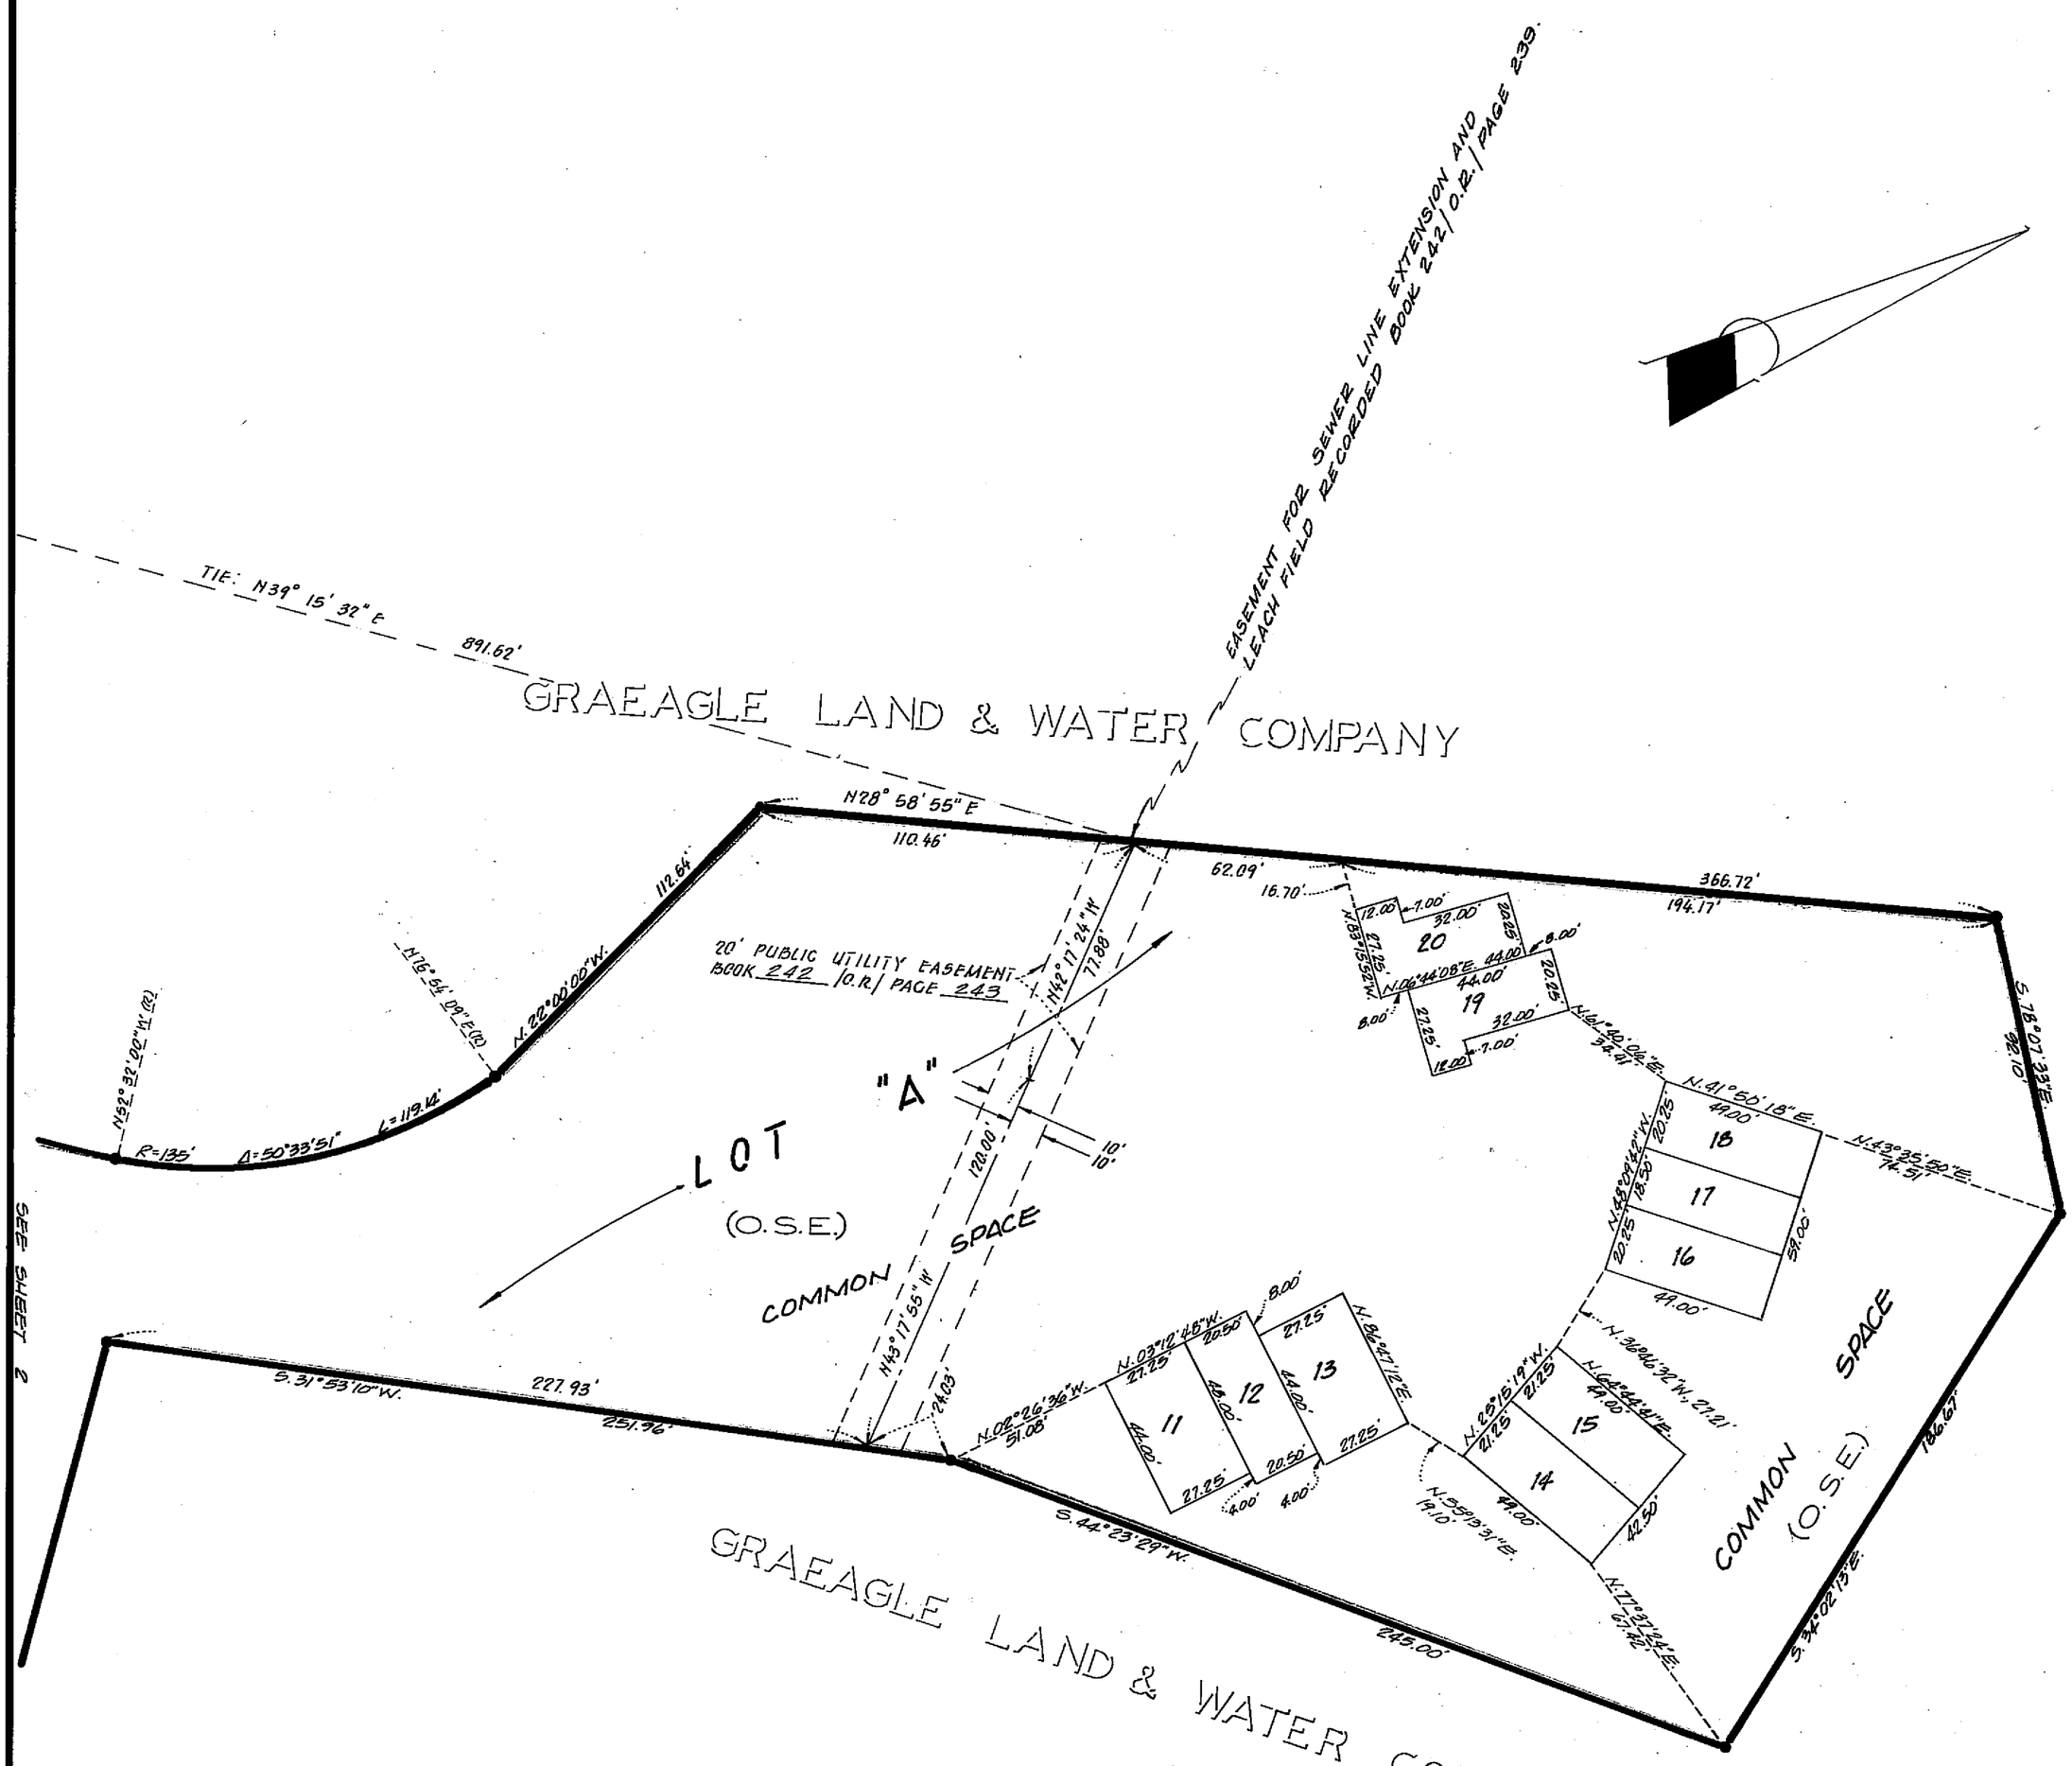

ACREAGE TABULATION		SQUARE FEET
LOTS 1-4 & LOTS 7-10		14,795
LOTS 5-6		3,321
LOT 11 & LOT 13		2,398
LOT 12		984
LOTS 14-15		2,082
LOT 16 & LOT 18		1,984
LOT 17		906
LOTS 19-20		1,950
LOT A		246,906
LOT B (RIGHT-OF-WAY)	3,208	
(INSIDE RIGHT-OF-WAY)	14,196	
		17,404
TOTAL BOUNDARY		292,730

4 M 60

SHEET 3 OF 3

4078-043 SCF

60