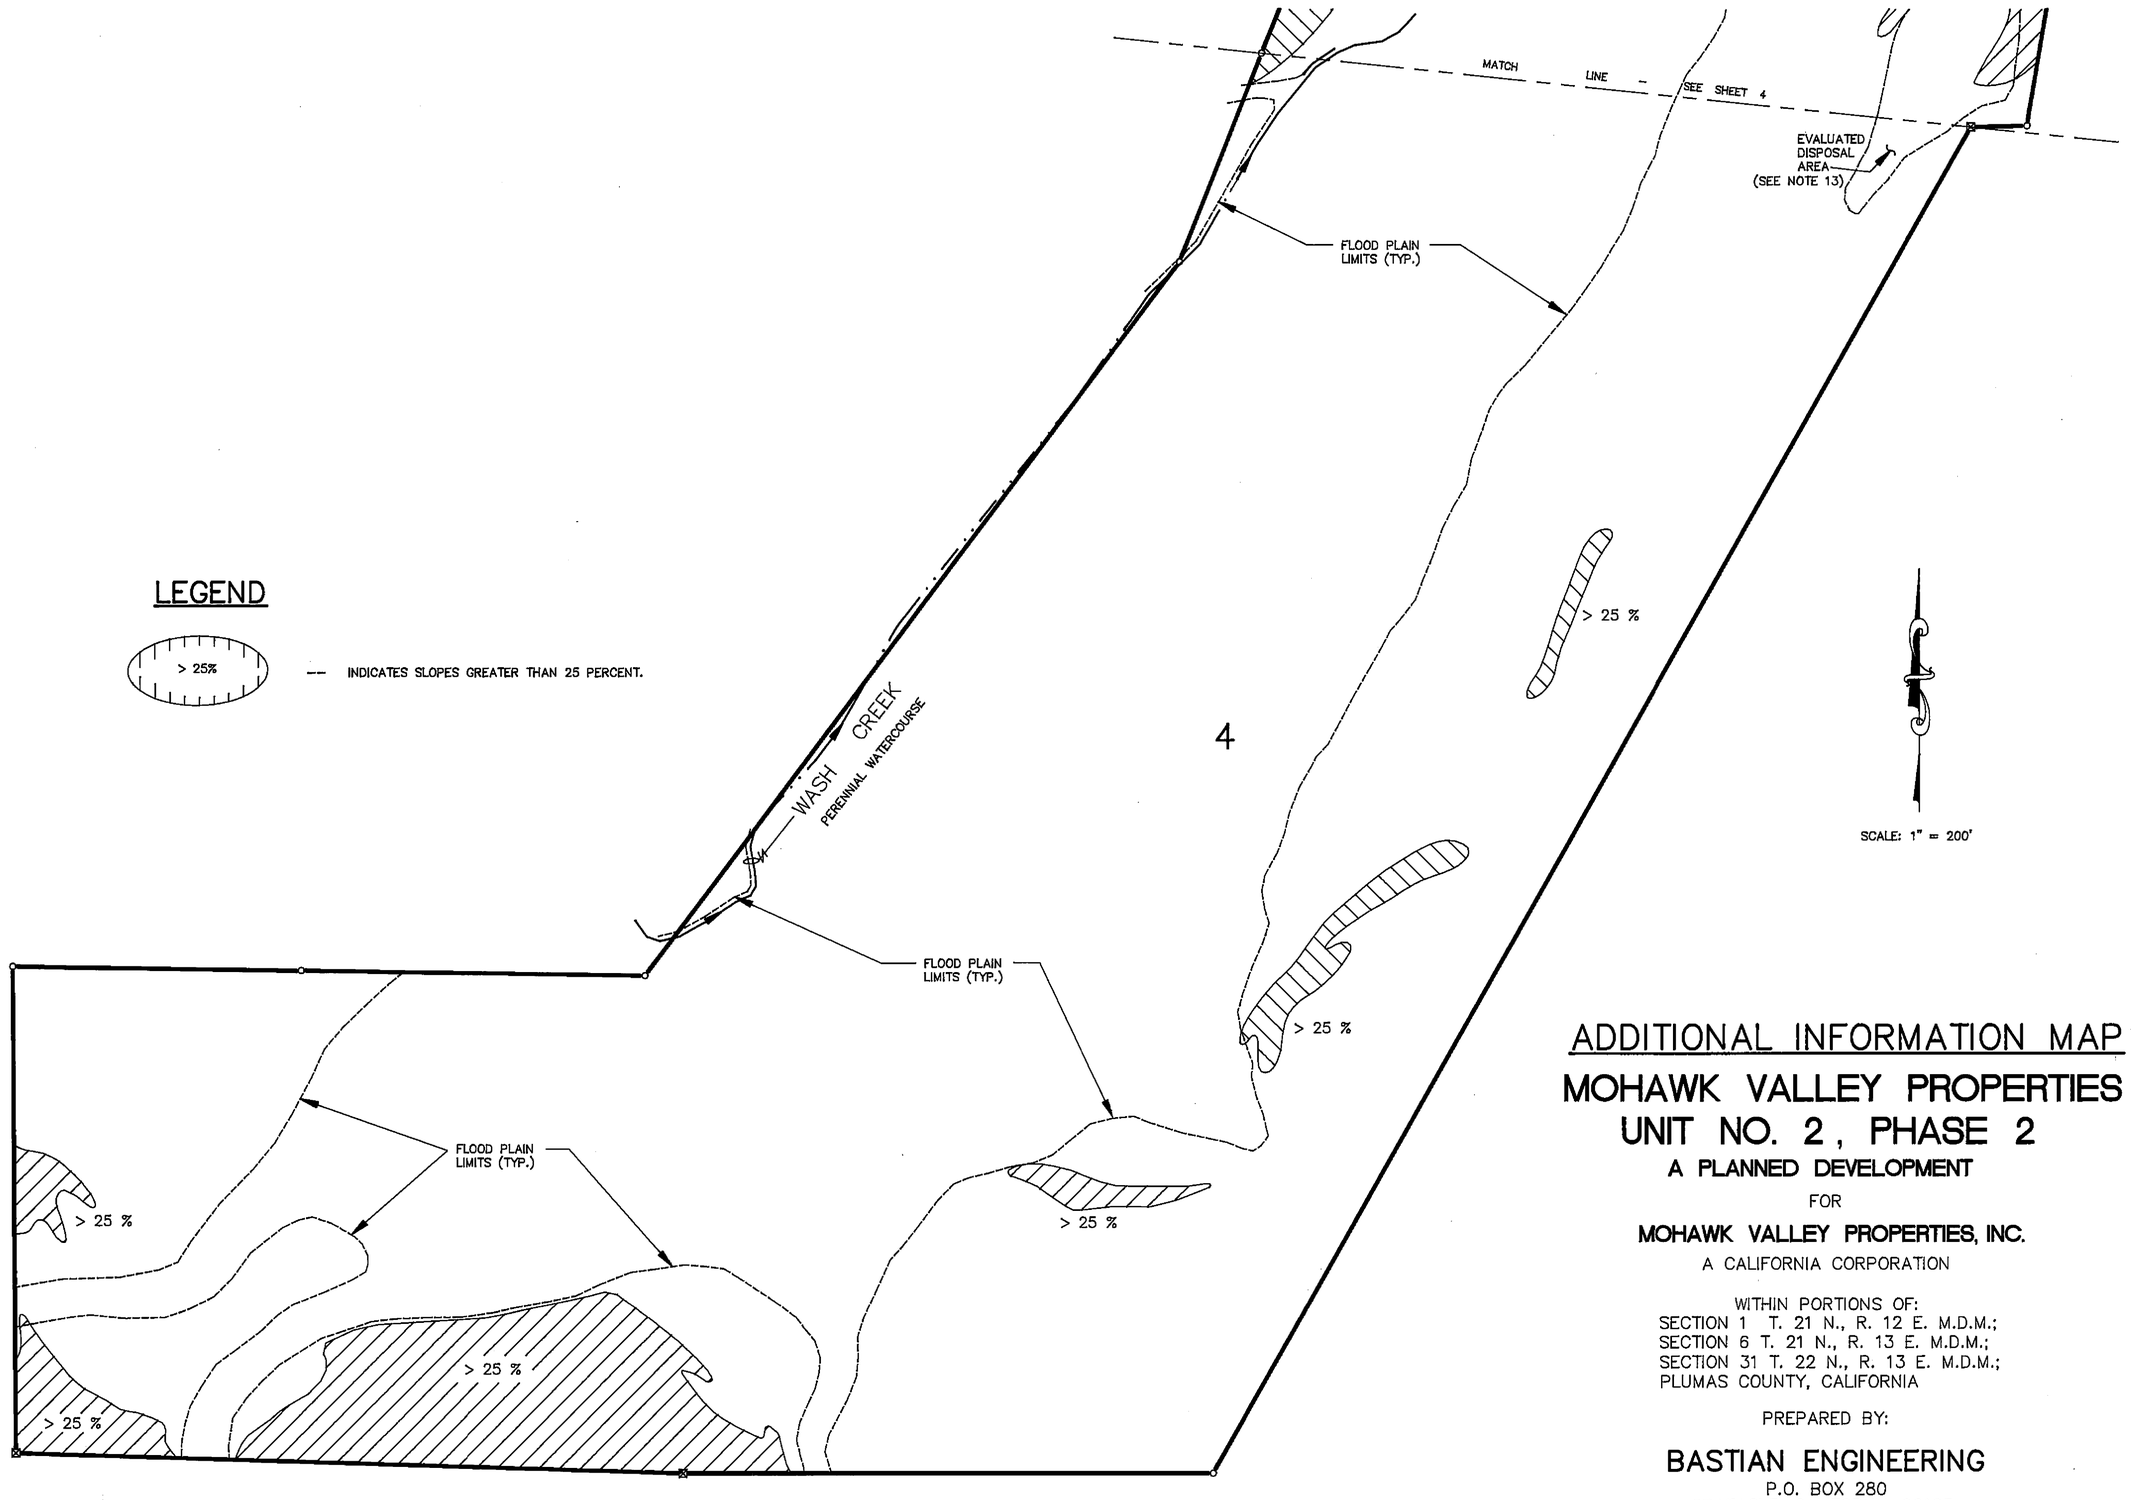

LEGEND

> 25% — INDICATES SLOPES GREATER THAN 25 PERCENT.

ADDITIONAL INFORMATION MAP

MOHAWK VALLEY PROPERTIES UNIT NO. 2, PHASE 2

A PLANNED DEVELOPMENT

FOR

MOHAWK VALLEY PROPERTIES, INC.

A CALIFORNIA CORPORATION

WITHIN PORTIONS OF:
SECTION 1 T. 21 N., R. 12 E. M.D.M.;
SECTION 6 T. 21 N., R. 13 E. M.D.M.;
SECTION 31 T. 22 N., R. 13 E. M.D.M.;
PLUMAS COUNTY, CALIFORNIA

PREPARED BY:

BASTIAN ENGINEERING
P.O. BOX 280
GRAEAGLE, CALIFORNIA 96103
LS 7045

APRIL, 1997

SHEET 5 OF 5

22FM5