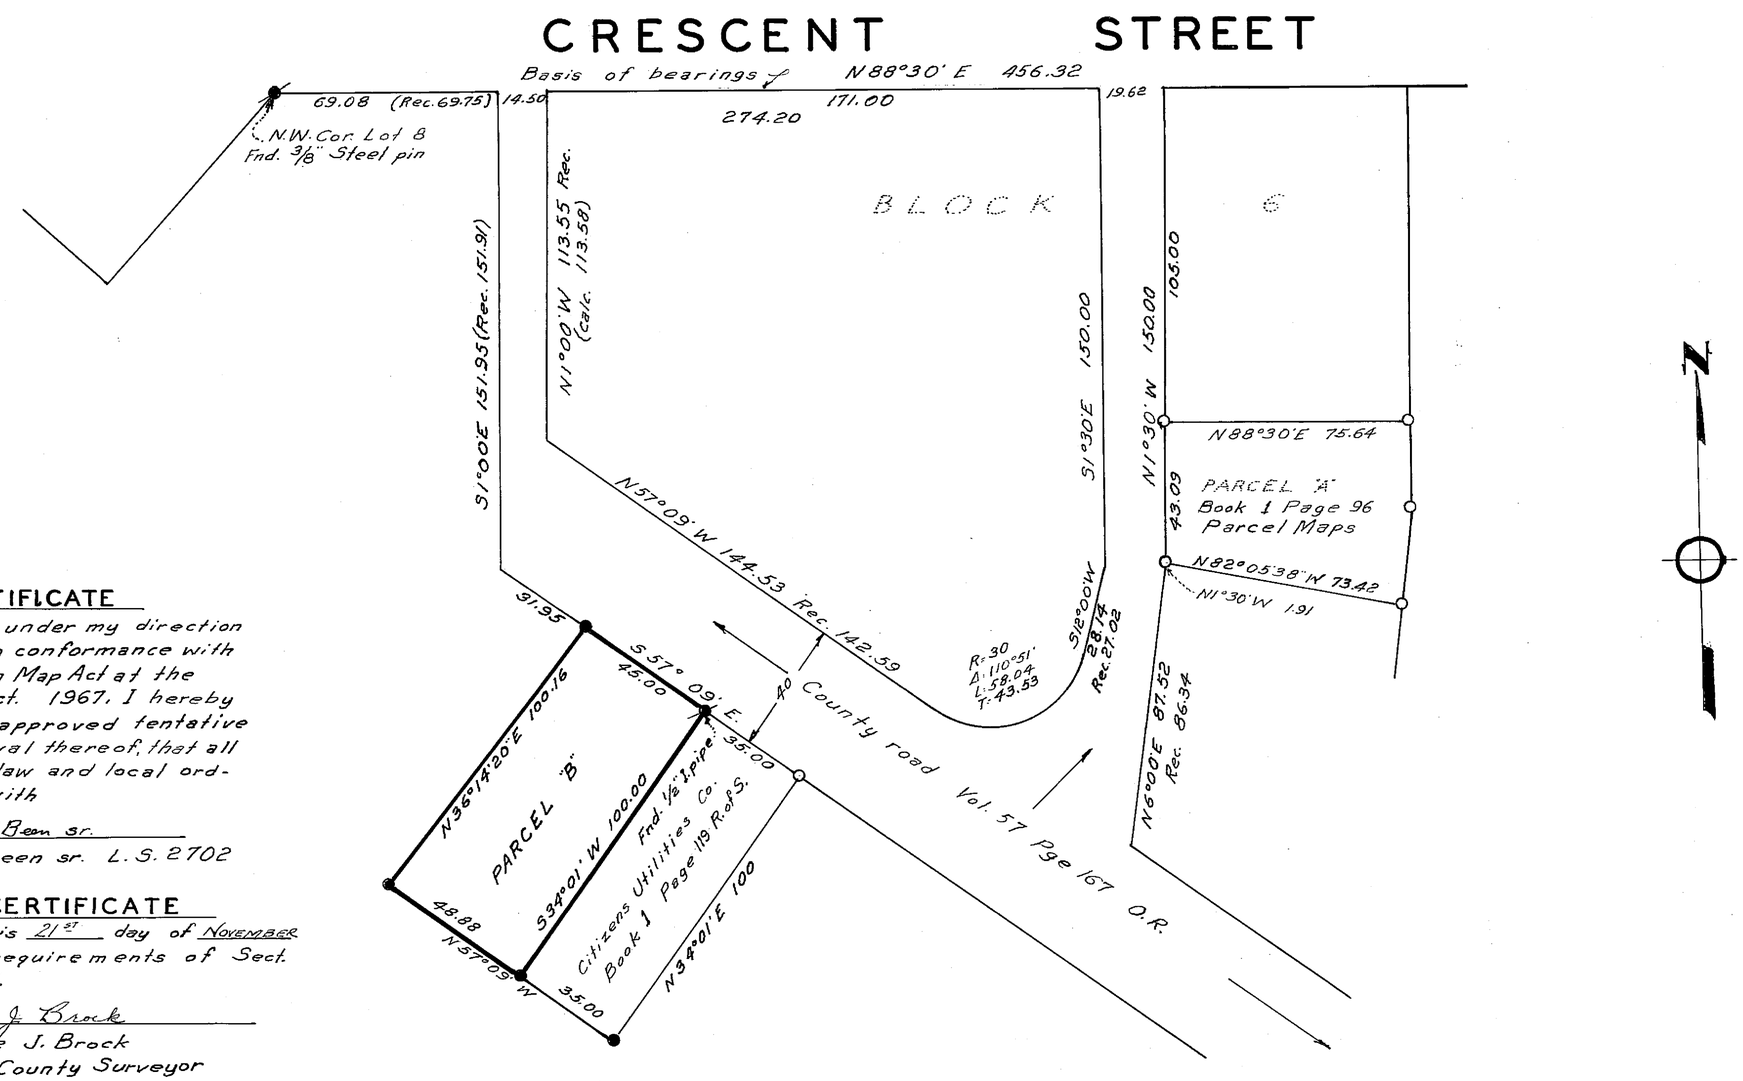

SURVEYOR'S CERTIFICATE

This map was prepared by me or under my direction (and is based upon a field survey) in conformance with the requirements of the Subdivision Map Act at the request of Citizens Utilities Co., Oct. 1967. I hereby certify that it conforms to the approved tentative map and the conditions of approval thereof, that all provisions of applicable State law and local ordinances have been complied with

Marcus J. McBeen sr.
Marcus J. McBeen sr. L.S. 2702

COUNTY SURVEYOR'S CERTIFICATE

This map has been examined this 21st day of November 1967 for conformance with the requirements of Sect. 11575 of the Subdivision Map Act.

Lawrence J. Brock
Lawrence J. Brock
Plumas County Surveyor

RECORDER'S CERTIFICATE

Filed for Record this 21st day of Nov. 1967 at 2:30 P.M. in Book 2 of Parcel Maps at page 3 at the request of Marcus J. McBeen sr.

File No. 2310
Fee $5.00

Ida Hogan Gronvold
Ida Hogan Gronvold
Plumas County Recorder
D. Schaeder, Deputy

LEGEND:

- ● 1/2" x 18" Iron pipe set tag 2702 L.S.
- ○ 1/2" Iron pipe found tag 2702 L.S.
- ✱ Cor. found as noted

PARCEL MAP

PORTION OF LOT 8 BLOCK 6
TOWN OF GREENVILLE
PLUMAS COUNTY CALIF.
SCALE 1" = 30'
OWNER - M.D. AYOOB

2 Pm 3