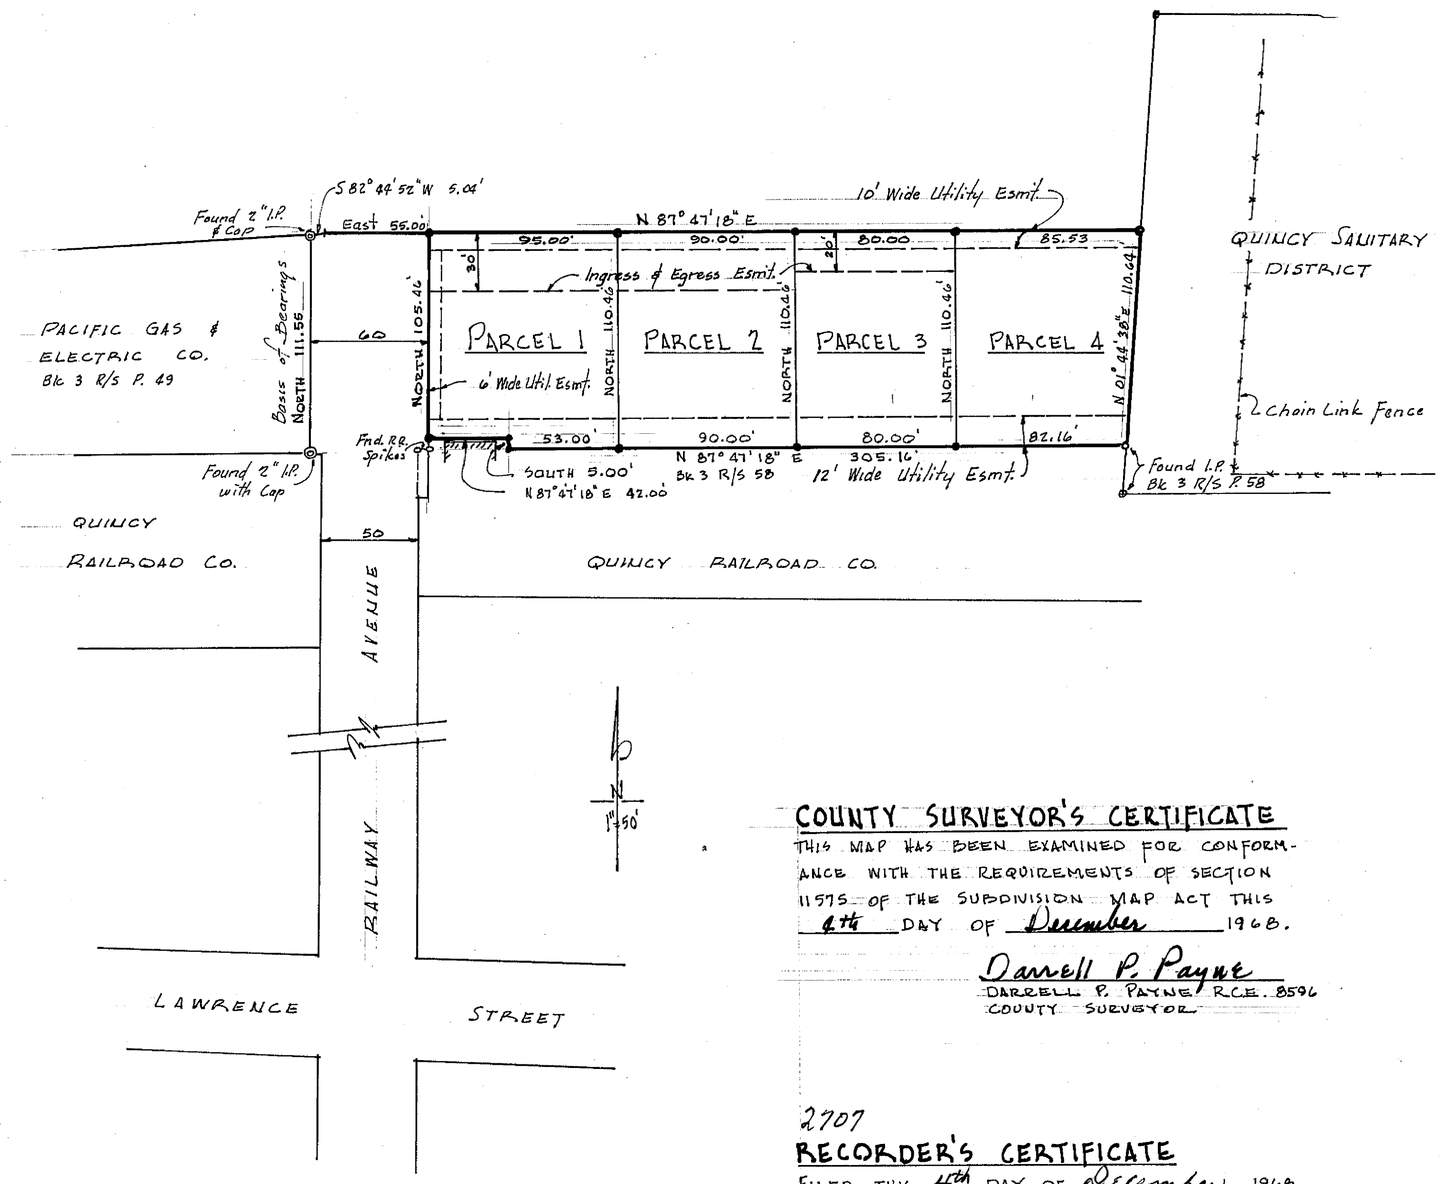

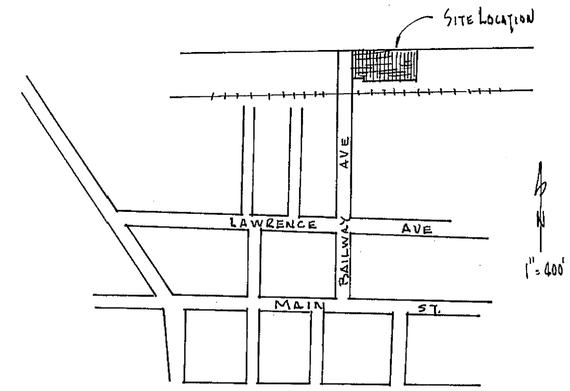

LOCATION MAP

BASIS OF BEARINGS IS THE EAST PROPERTY LINE OF THE PAC. GAS & ELECT. CO. LANDS GIVEN AS "NORTH 111.55'" SHOWN ON THAT RECORD OF SURVEY FILED IN BOOK 3 AT PAGE 49 R. OF S.

◎ FOUND 2" I.P. WITH BRONZE CAP.
● SET 1" I.P.
o FOUND I.P. OR R.R. SPIKE

SURVEYOR'S CERTIFICATE

THIS MAP WAS PREPARED BY ME OR UNDER MY DIRECTION AND WAS COMPILED FROM RECORD DATA IN CONFORMANCE WITH THE REQUIREMENTS OF THE SUBDIVISION MAP ACT AT THE REQUEST OF LAWRENCE CRAYTON ON OCTOBER 1, 1968. I HEREBY CERTIFY THAT IT CONFORMS TO THE APPROVED TENTATIVE MAP AND THE CONDITIONS OF APPROVAL THEREOF, AND THAT ALL PROVISIONS OF APPLICABLE STATE LAW AND LOCAL ORDINANCES HAVE BEEN COMPLIED WITH.

John C. Simpson
JOHN C. SIMPSON, R.C.E. 11173

COUNTY SURVEYOR'S CERTIFICATE

THIS MAP HAS BEEN EXAMINED FOR CONFORMANCE WITH THE REQUIREMENTS OF SECTION 11575 OF THE SUBDIVISION MAP ACT THIS 4th DAY OF December 1968.

Darrell P. Payne
DARRELL P. PAYNE R.C.E. 8596
COUNTY SURVEYOR

2707

RECORDER'S CERTIFICATE

FILED THIS 4th DAY OF December, 1968, AT 4:25 P.M. IN BOOK 2 OF PARCEL MAPS AT PAGE 59 AT THE REQUEST OF DARRELL P. PAYNE.

FEE 5.00

Ida Rogan Gronwold
COUNTY RECORDER

BY _____
DEPUTY

PARCEL MAP

A PORTION OF SW 1/4 SECTION 14
T 24 N, R 10 E, MDB & M
PLUMAS COUNTY, CALIF.

LAWRENCE & LOUISE CRAYTON

SCALE: 1" = 50' NOV. 1968

Recorded 12/4/68
Book "C" Certificates & Surveys
Pg 185 B/S 158 O.R. (change R.O. 10-6-89)

2PM 59