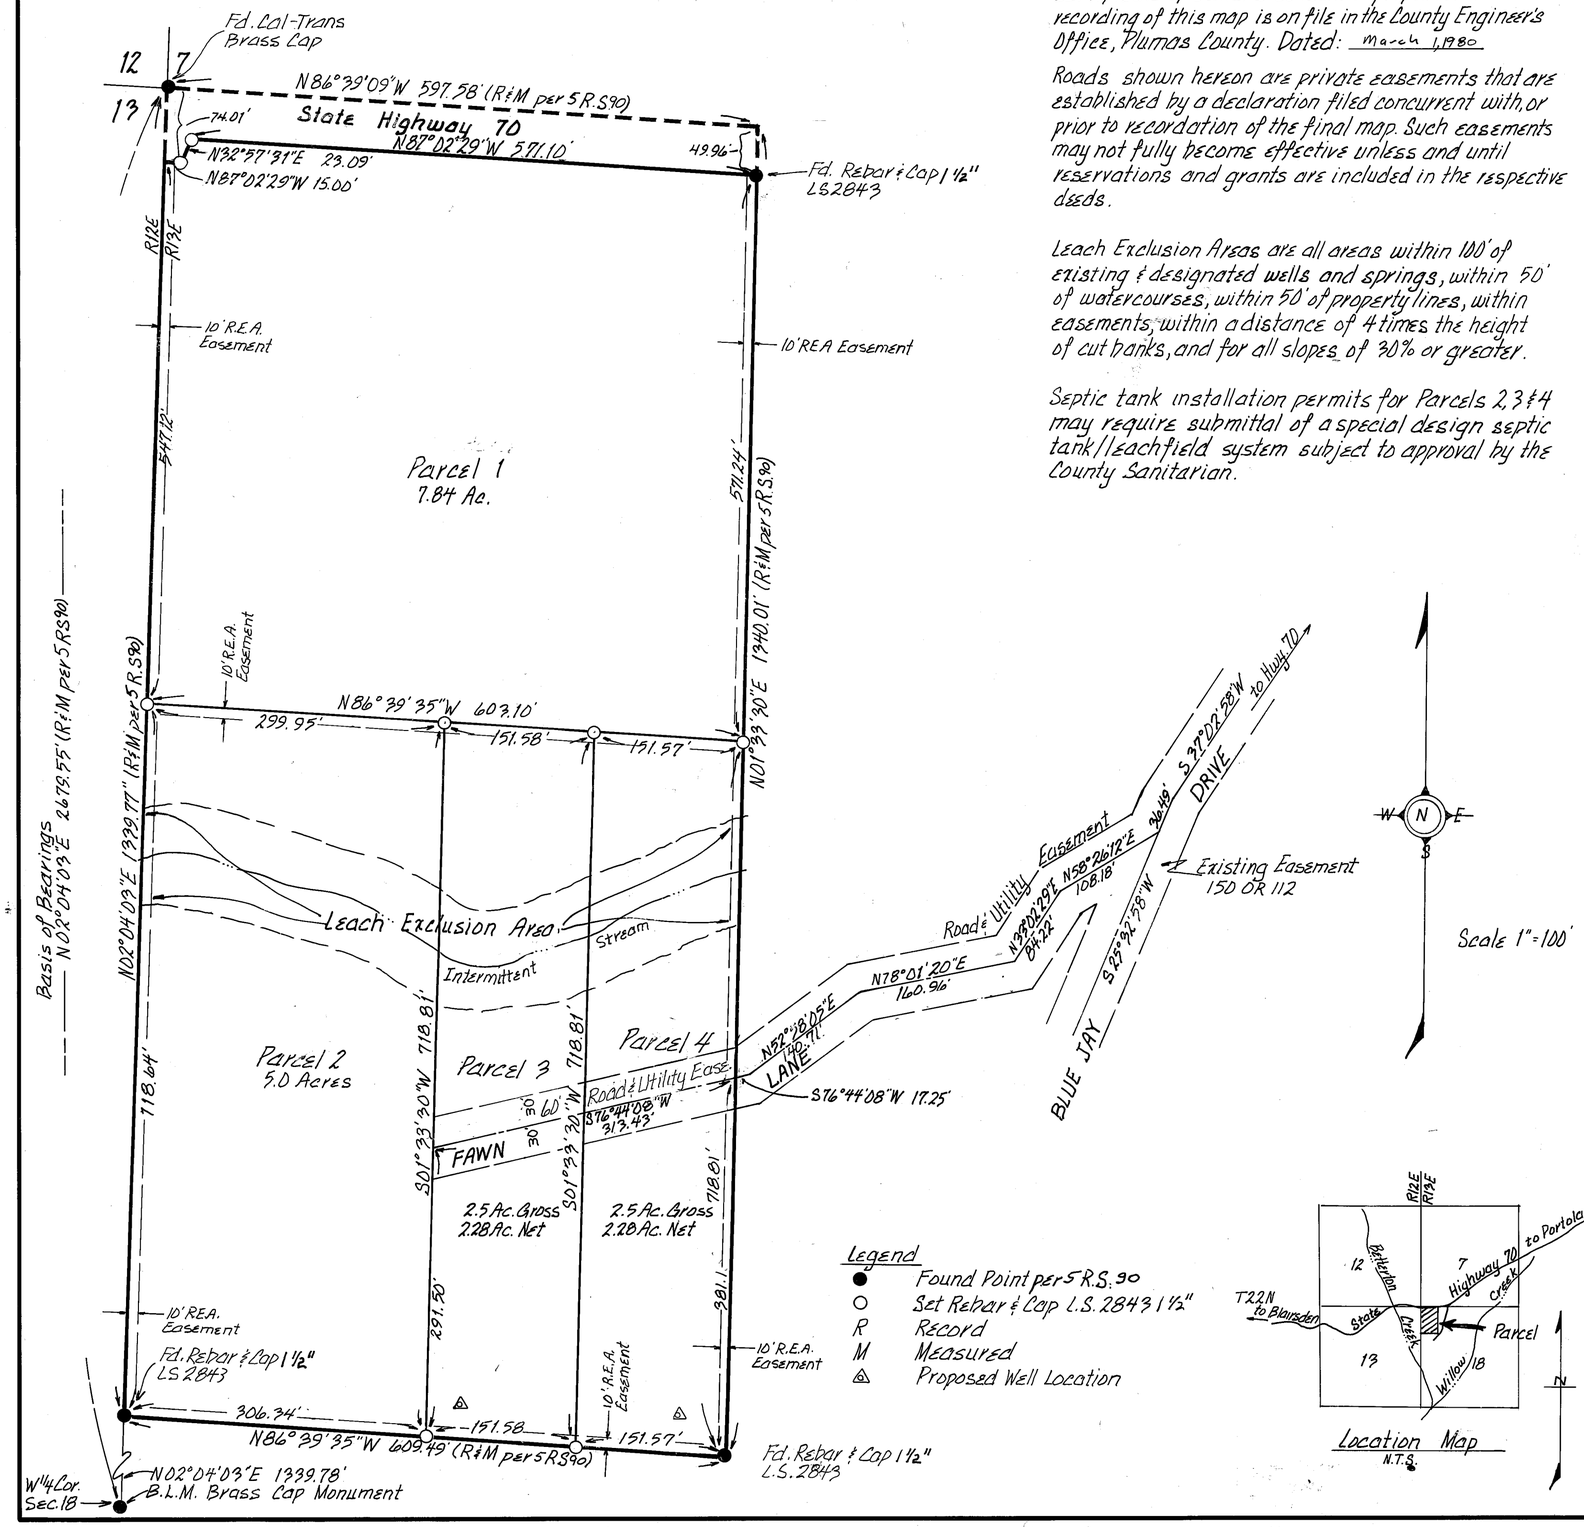

Certificate of Owner's Consent to preparation and recording of this map is on file in the County Engineer's Office, Plumas County. Dated: March 1, 1980

Roads shown hereon are private easements that are established by a declaration filed concurrent with, or prior to recordation of the final map. Such easements may not fully become effective unless and until reservations and grants are included in the respective deeds.

Leach Exclusion Areas are all areas within 100' of existing & designated wells and springs, within 50' of watercourses, within 50' of property lines, within easements, within a distance of 4 times the height of cut banks, and for all slopes of 30% or greater.

Septic tank installation permits for Parcels 2, 3 & 4 may require submittal of a special design septic tank/leachfield system subject to approval by the County Sanitarian.

SURVEYOR'S CERTIFICATE

This map was prepared by me or under my direction (and was compiled from record data) and is based upon a field survey in conformance with the requirements of the Subdivision Map Act and local Ordinances at the request of Stanley M. & Vivian D. Markham on 6/14/79. I hereby state that the parcel map procedures of the local agency have been complied with and that this parcel map conforms to the approved tentative map and the conditions of approval thereof which were required to be fulfilled prior to the filing of the map.

John W. Hamby
John W. Hamby L.S. 2843

COUNTY SURVEYOR'S CERTIFICATE

This Map conforms with the requirements of the Subdivision Map Act and local ordinances.

Dated: June 6, 1980

Lawrence J. Brock
Lawrence J. Brock R.C.E. 19528
Plumas County Surveyor

COUNTY TAX COLLECTOR'S CERTIFICATE

I, Lois Alexander, Tax Collector of the County of Plumas, State of California, do hereby certify that there are no tax liens against the parcels, as shown hereon for un-paid county, municipal, or local taxes or special assessments collected as taxes, except taxes or assessments not yet payable. Taxes or assessments which are a lien, but not yet payable are estimated to be in the amount of $ 511.00.

Dated: 6/6/80

Lois Alexander
Lois Alexander
County Tax Collector
By: Lui Sprague, deputy

COUNTY RECORDER'S CERTIFICATE

Filed this 6th day of June 1980, at 2:56 P.M., in Book 7 of Parcel Maps, at Page 64, at the request of the County Engineer.

Fee: $ 5.00

File No. 9523

Ila Diggs
County Recorder

By Mildred Cotter
Deputy

Legend

- ● Found Point per 5 R.S. 90
- ○ Set Rebar & Cap L.S. 2843 1 1/2"
- R Record
- M Measured
- △ Proposed Well Location

Location Map
N.T.S.

Parcel Map for Stanley M. & Vivian D. Markham

Being a Portion of the NW 1/4 of Section 18, T.22N., R.13E., M.D.B. & M.
Plumas County, California
October, 1979

Prepared by:
John W. Hamby L.S. 2843
Licensed Land Surveyor
P.O. Box 842 Ph. (916) 832-5571
Portola, California

Sheet 1 of 1

79039

Ease 330 OR 530
Del Ease 330 OR 531