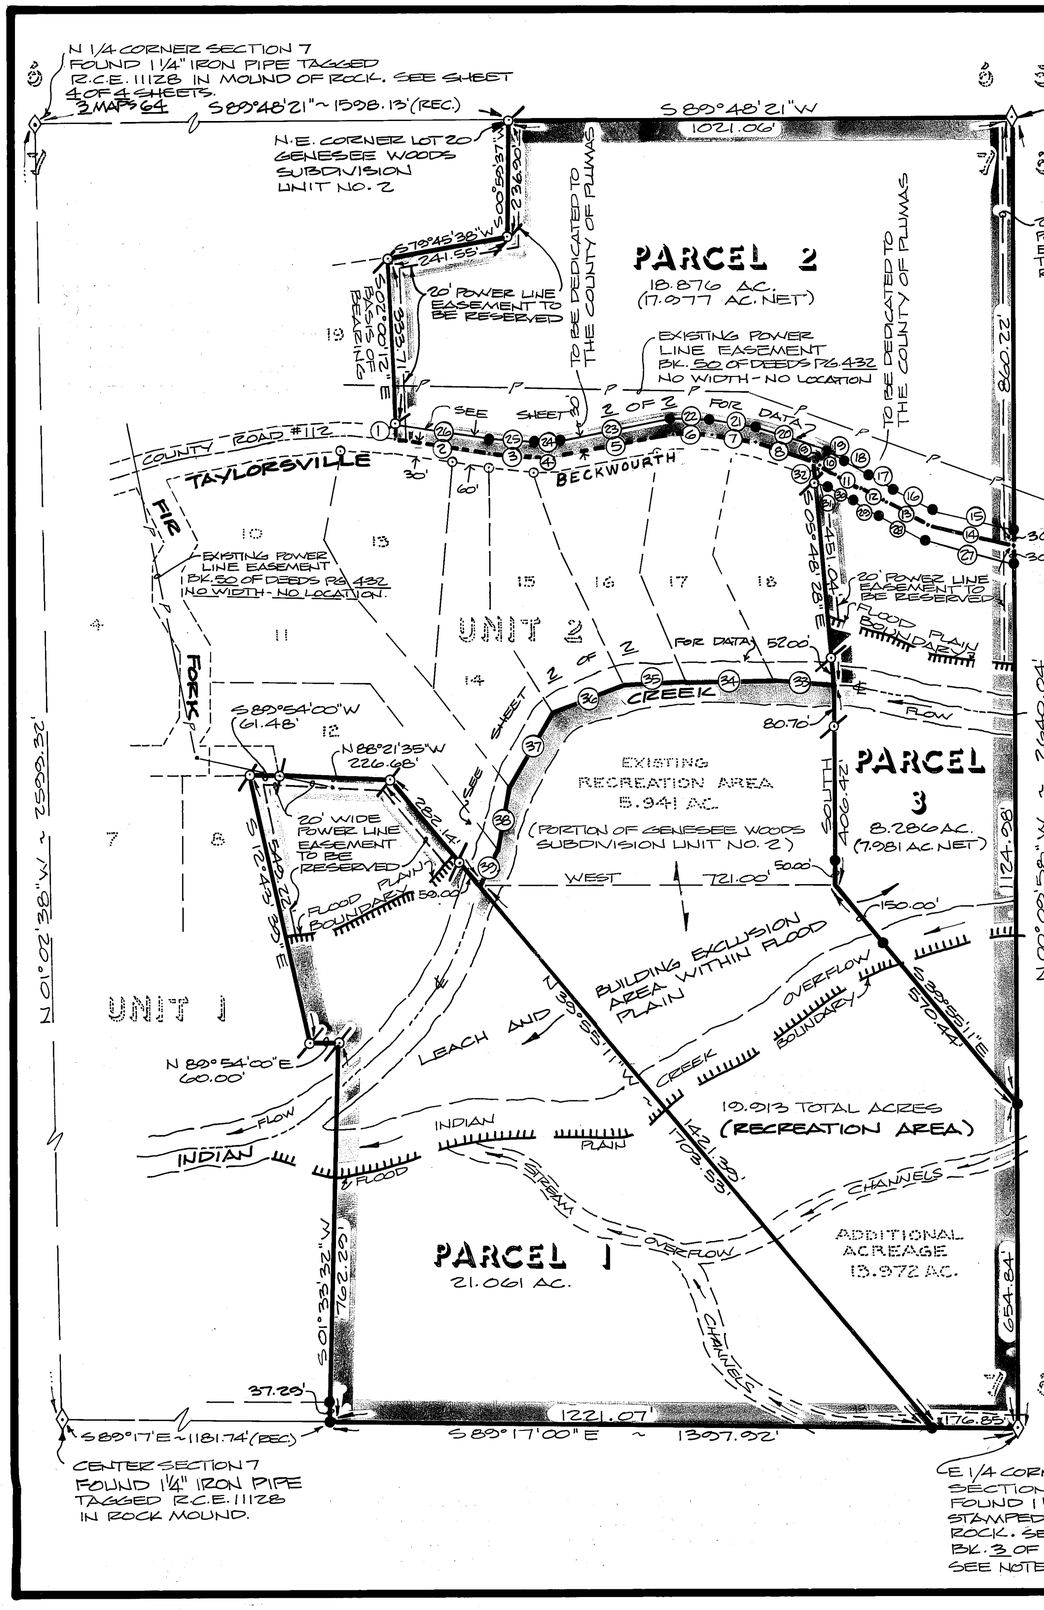

"THAT PRIOR TO THE PLANNING OF ANY SUB-SURFACE EXCAVATION AND/OR BUILDING CONSTRUCTION WITHIN PROXIMITY OF THE RECORDED ARCHAEOLOGICAL SITE NEAR PARCEL #3, A QUALIFIED ARCHAEOLOGIST BE CONSULTED FOR GUIDANCE IN THE PROPER MANNER FOR TESTING THIS AREA FOR ADDITIONAL BURIALS PRIOR TO COUNTY ISSUANCE OF BUILDING PERMIT(S)."

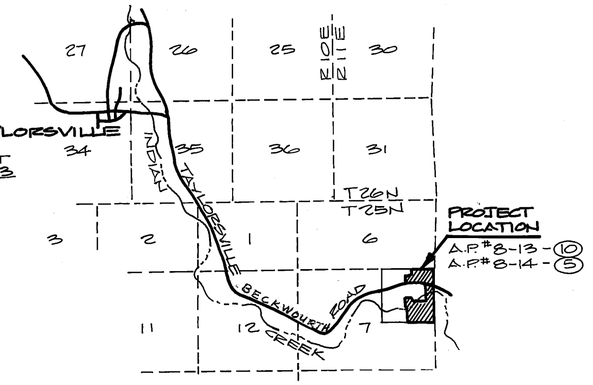

LOCATION MAP

SCALE: 1" = 5000'±

TITLE INSURANCE AND TRUST COMPANY, A CALIFORNIA CORPORATION AS TRUSTEE UNDER A DEED OF TRUST DATED APRIL 16, 1963 AND RECORDED MAY 6, 1963 IN BOOK 161 O.R. AT PAGE 1377, PLUMAS COUNTY, CALIFORNIA HEREBY CONSENTS TO THE PREPARATION AND RECORDATION OF THIS MAP.

TITLE INSURANCE AND TRUST COMPANY

BY: Lawrence D. Yetter
ASSIST VICE - PRESIDENT

STATE OF CALIFORNIA } S.S.
COUNTY OF PLUMAS

ON June 5, 1980 BEFORE ME LINDA CARR, A NOTARY IN AND FOR SAID STATE, PERSONALLY APPEARED LAWRENCE D. YETTER KNOWN TO ME TO BE THE ASSIST VICE PRESIDENT OF THE CORPORATION THAT EXECUTED THE WITHIN CERTIFICATION AND KNOWN TO ME TO BE THE PERSON WHO EXECUTED SAID CERTIFICATE ON BEHALF OF SAID CORPORATION AND ACKNOWLEDGED TO ME THAT SAID CORPORATION EXECUTED SAID CERTIFICATE PURSUANT TO ITS BY-LAWS OR A RESOLUTION OF ITS BOARD OF DIRECTORS.

Linda Carr — 4-10-1984
NOTARY PUBLIC — MY COMMISSION EXPIRES

OFFICIAL SEAL LINDA CARR NOTARY PUBLIC - CALIFORNIA COUNTY OF PLUMAS Comm. Exp. April 10, 1984

STATE OF CALIFORNIA } S.S.
COUNTY OF SACRAMENTO

ON December 12, 1979, BEFORE ME the undersigned, A NOTARY IN AND FOR SAID STATE, PERSONALLY APPEARED EUGENIA L. PAGE KNOWN TO ME TO BE THE PERSON WHOSE NAME IS SUBSCRIBED TO THE FOREGOING CERTIFICATE AND ACKNOWLEDGED TO ME THAT SHE EXECUTED THE SAME.

Bonnie L. Mery
NOTARY PUBLIC

OFFICIAL SEAL BONNIE L. MERY NOTARY PUBLIC-CALIFORNIA Principal Office in Sacramento County My Commission Expires Mar. 8, 1983

STATE OF CALIFORNIA } S.S.
COUNTY OF PLUMAS

ON June 10, 1980 BEFORE ME Elizabeth A. Cammack, A NOTARY IN AND FOR SAID STATE, PERSONALLY APPEARED BETTY DREESSEN KNOWN TO ME TO BE THE PRESIDENT AND GORDON KELLER KNOWN TO ME TO BE THE VICE PRESIDENT OF THE CORPORATION THAT EXECUTED THE WITHIN CERTIFICATION AND KNOWN TO ME TO BE THE PERSONS WHO EXECUTED SAID CERTIFICATE ON BEHALF OF SAID CORPORATION AND ACKNOWLEDGED TO ME THAT SAID CORPORATION EXECUTED SAID CERTIFICATE PURSUANT TO ITS BY-LAWS OR A RESOLUTION OF ITS BOARD OF DIRECTORS.

Elizabeth A. Cammack — 11-28-80
NOTARY PUBLIC — MY COMMISSION EXPIRES

OFFICIAL SEAL ELIZABETH A. CAMMACK NOTARY PUBLIC - CALIFORNIA PRINCIPAL OFFICE IN THE COUNTY OF PLUMAS My Commission Expires Nov. 27, 1980

BASIS OF BEARING

GENESEE WOODS SUBDIVISION UNIT NO. 2
BOOK 3 OF MAPS PAGE 64
WESTERLY LINE OF PARCEL 2 BORDERING LOT 19 TAKEN AS S 02° 00' 12" E BETWEEN FOUND POINTS.

LEGEND

- ● = SET 3/4" Φ I.P. W/PLASTIC CAP MARKED L.S. 4035.
- ⊙ = FOUND 3/4" Φ I.P. TAGGED R.C.E. 11128. BK. 3 OF MAPS @ PGS 61-64.
- ⊙ = FOUND 6" X 3' CONCRETE MONUMENT TAGGED R.C.E. 11128 BK. 3 OF MAPS @ PGS. 61-64.
- ◇ = FOUND POINTS AS NOTED

SURVEYOR'S CERTIFICATE

THIS MAP WAS PREPARED BY ME OR UNDER MY DIRECTION (AND WAS COMPILED FROM RECORD DATA) (AND IS BASED UPON A FIELD SURVEY) IN CONFORMANCE WITH THE REQUIREMENTS OF THE SUBDIVISION MAP ACT AND LOCAL ORDINANCE AT THE REQUEST OF EUGENIA L. PAGE ON SEPTEMBER 1979. I HEREBY STATE THAT THIS PARCEL MAP SUBSTANTIALLY CONFORMS TO THE APPROVED OR CONDITIONALLY APPROVED TENTATIVE MAP, IF ANY.

LAND SURVEYOR THEODORE A. FOX 4035 STATE OF CALIFORNIA

Theodore A. Fox
THEODORE A. FOX
L.S. 4035

COUNTY SURVEYOR'S CERTIFICATE

THIS MAP CONFORMS WITH THE REQUIREMENTS OF THE SUBDIVISION MAP ACT AND LOCAL ORDINANCE. DATE: 8-15-80

Lawrence J. Brock
LAWRENCE J. BROCK
R.C.E. 13528
COUNTY SURVEYOR

RECORDERS CERTIFICATE

FILED THIS 20TH DAY OF August, 1980, AT 2:33 P.M. IN BOOK 7 OF PARCEL MAPS AT PAGE 88 AT THE REQUEST OF THE COUNTY ENGINEER.

SERIAL Nº 1694A

FEE $ 7.00

Frances Nicol
ILA DIGGS
COUNTY RECORDER

OWNER'S CERTIFICATE

WE, EUGENIA L. PAGE AND GENESEE WOODS RECREATION ASSOCIATION, A CALIFORNIA CORPORATION, AS OWNERS, AND TITLE INSURANCE AND TRUST COMPANY, A CALIFORNIA CORPORATION, AS TRUSTEE UNDER TRUST DEED RECORDED IN BOOK 161 O.R. AT PAGE 1377, PLUMAS COUNTY, CALIFORNIA, ARE THE ONLY PERSONS WHOSE CONSENT IS NECESSARY TO PASS CLEAR TITLE TO SAID PARCELS AND HEREBY CONSENT TO THE PREPARATION AND RECORDATION OF THIS MAP.

Eugenia L. Page
EUGENIA L. PAGE

GENESEE WOODS RECREATION ASSN.

Betty Dreessen
BETTY DREESSEN, PRESIDENT

Gordon R. Keller
GORDON KELLER, VICE PRESIDENT

DECEMBER 1979

PARCEL MAP

FOR

EUGENIA L. PAGE

A PORTION OF THE N.E. 1/4 SECTION 7, T.25N., R.11E., M.D.B.&M., PLUMAS COUNTY, CALIFORNIA

RINGEL AND ASSOCIATES, INC.
ENGINEERS — SURVEYORS
CHICO — CALIFORNIA

SHEET 1 OF 2

A.P. NUMBERS
8-13-10
8-14-5

EASE 334-348

BU.CO F.M. 4-21-75
REV. 5-9-76
REV. 6-1-77
REV. 8-22-77