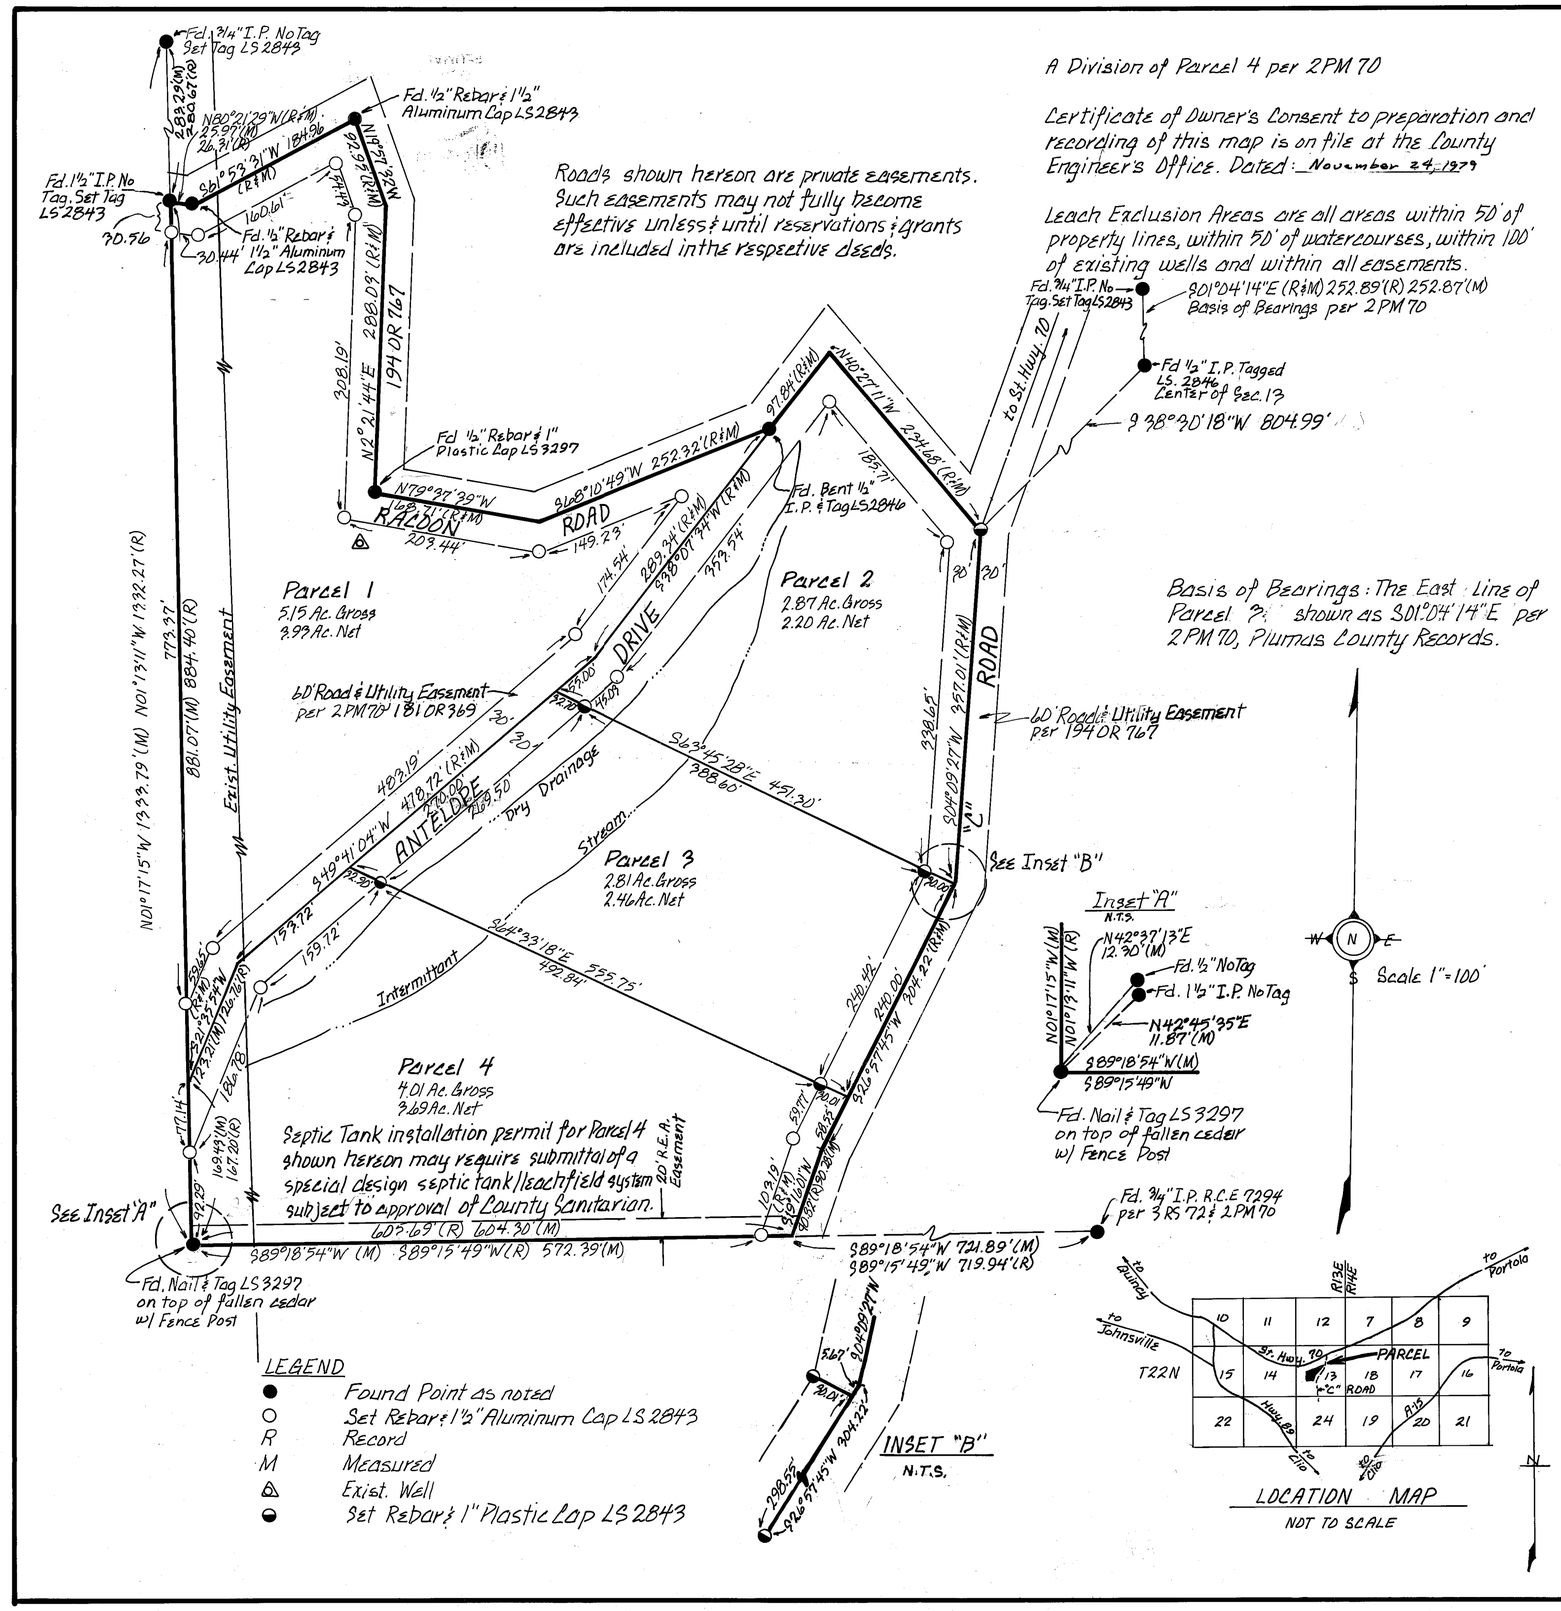

A Division of Parcel 4 per 2 PM 70

Certificate of Owner's Consent to preparation and recording of this map is on file at the County Engineer's Office. Dated: November 24, 1979

Leach Exclusion Areas are all areas within 50' of property lines, within 50' of watercourses, within 100' of existing wells and within all easements.

Basis of Bearings: The East Line of Parcel 2 shown as S01°04'14"E per 2 PM 70, Plumas County Records.

LEGEND

- ● Found Point as noted
- ○ Set Rebar & 1 1/2" Aluminum Cap LS 2843
- R Record
- M Measured
- △ Exist. Well
- ◒ Set Rebar & 1" Plastic Cap LS 2843

SURVEYOR'S CERTIFICATE

This map was prepared by me or under my direction and is based upon a field survey in conformance with the requirements of the Subdivision Map Act and Local Ordinance at the request of Clement J. & Grace M. Souza on the 12th of November, 1979. I hereby state that the parcel map procedures of the local agency have been complied with and that this parcel map conforms to the approved tentative map and the conditions of approval thereof which were required to be fulfilled prior to the filing of the parcel map.

John W. Hamby
John W. Hamby LS 2843

COUNTY SURVEYOR'S CERTIFICATE

This map conforms with the requirements of the Subdivision Map Act and local ordinances.

Dated: Nov. 24, 1980

Lawrence J. Brock
Lawrence J. Brock RCE 13528
Plumas County Surveyor

COUNTY TAX COLLECTOR'S CERTIFICATE

I, Lois Alexander, Tax Collector of the County of Plumas, State of California, do hereby certify that there are no tax liens against the parcels as shown hereon for un-paid county, municipal, or local taxes or special assessments collected as taxes, except taxes or assessments not yet payable. Taxes or assessments which are a lien, but not yet payable are estimated to be in the amount of $ NONE.

Dated: 11/21/80

Lois Alexander
Lois Alexander
Plumas County Tax Collector
By Barbara J. Cafor, Deputy

COUNTY RECORDER'S CERTIFICATE

Filed this 24 day of November, 1980 at 8:50 A.M. in Book 7 of Parcel Maps at Page 112 at the request of the County Engineer.

Fee: $ 5.00

File No. 4260

Ila Diggs
County Recorder

By: Frances Nicol
Deputy

Parcel Map
for
Clement J. & Grace M. Souza

Being a Portion of Section 13, T.22N., R.12E., M.D.B. & M.
Plumas County, California
January 1980

Prepared by:
John W. Hamby L.S. 2843
Licensed Land Surveyor
P.O. Box 842 Ph. (916) 832-5571
Portola, California 96122

Sheet 1 of 1

79084

Road Main. 340/452