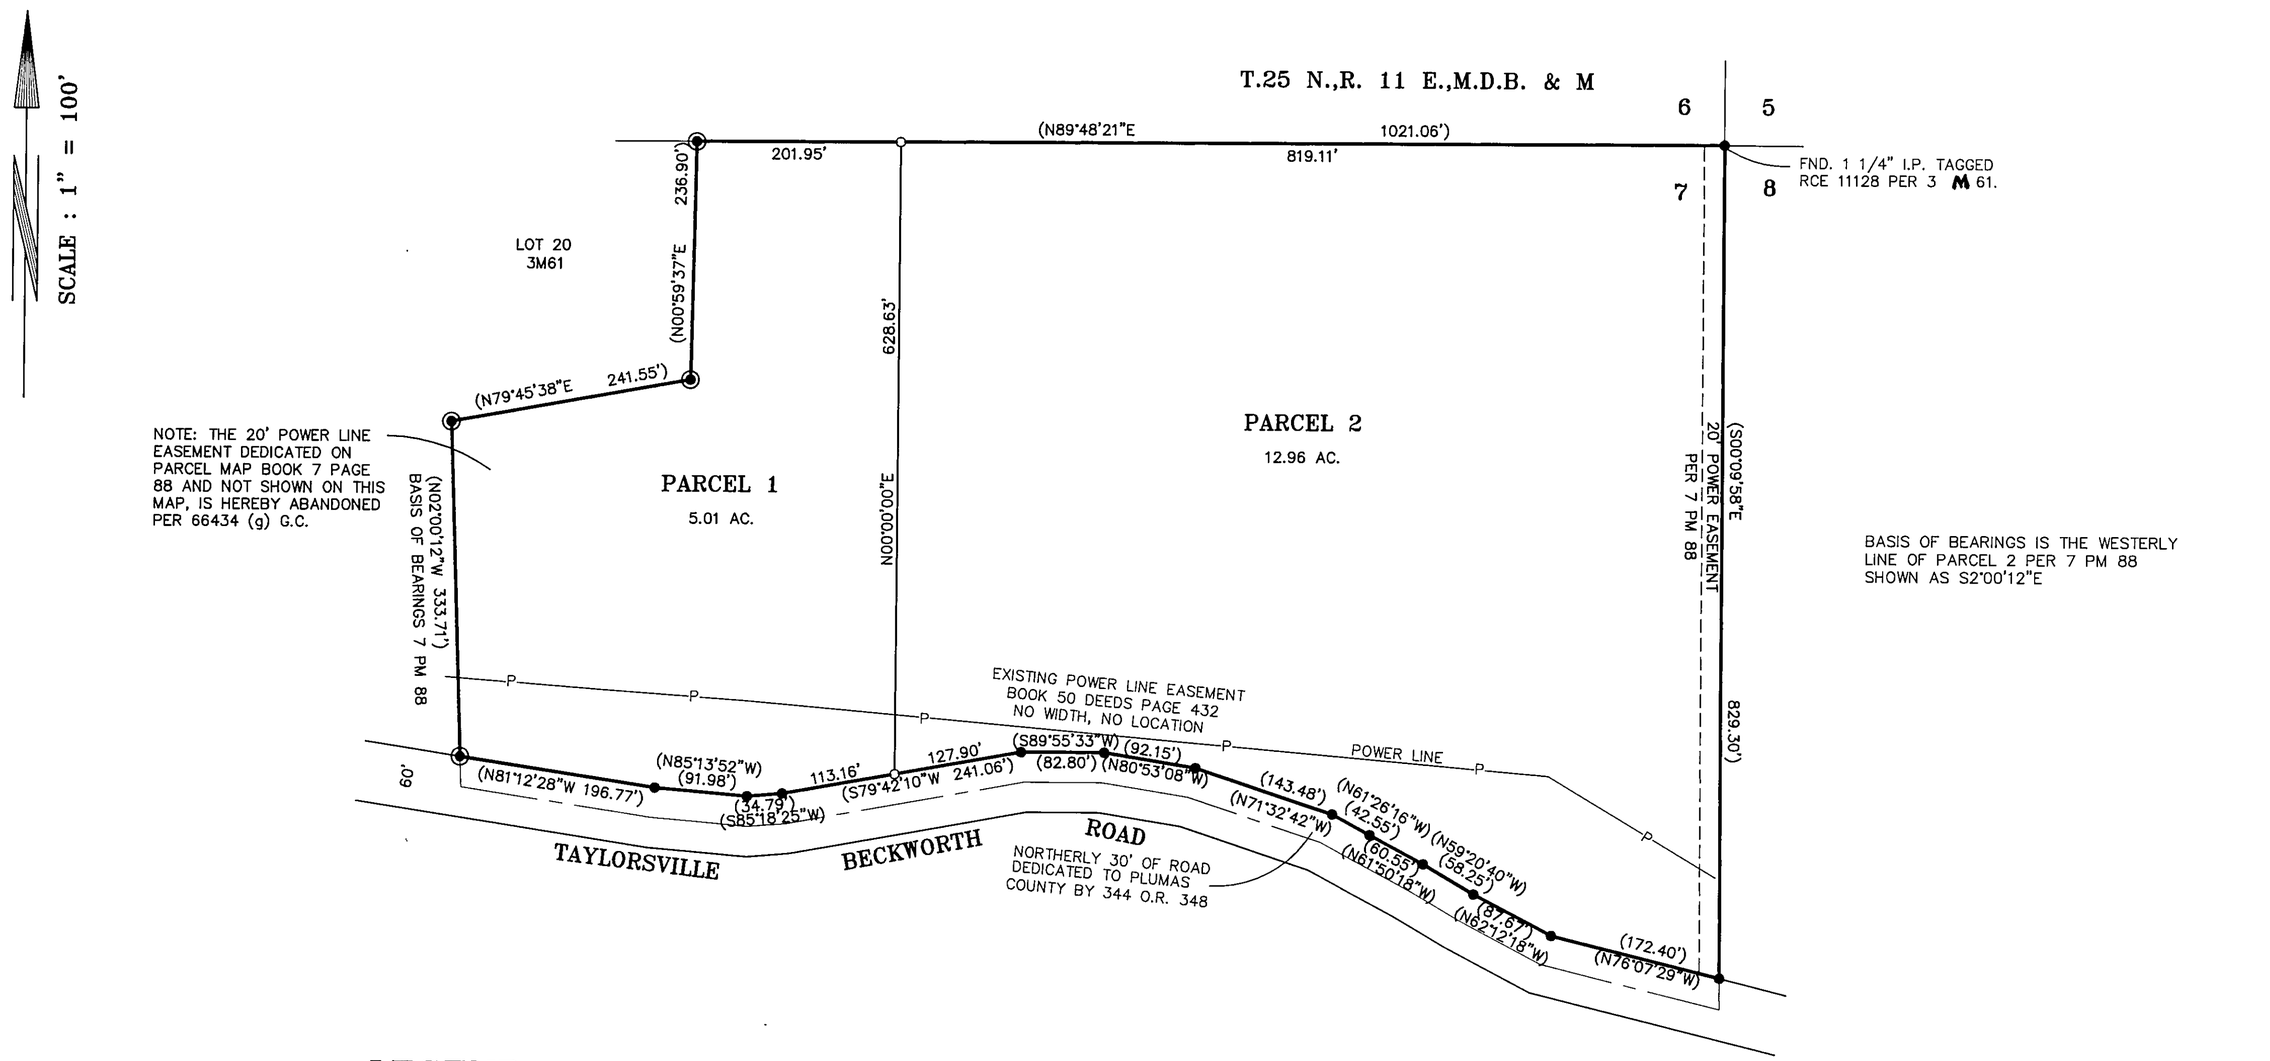

LEGEND

- FOUND 3/4" I.P. W/PLASTIC CAP LS 4035 PER P/M 7-88 (EXCEPT AS NOTED).
- FOUND 6" CONC. MON. TAGGED RCE 11128 PER 3 M 61.
- SET 1/2" REBAR PLASTIC CAP LS 4647
- ( ) MEASURED AND RECORD INFORMATION PER P/M 7-88.

PARCEL MAP FOR

Tyrus Herbertson & Rebecca A. Deemer

IN SECTION 7, T.25 N.,R.11 E., M.D.B. & M.
PLUMAS COUNTY, CALIFORNIA

SCALE : 1" = 100'

NST Engineering, Inc.
1495 Riverside Drive
Susanville,CA 96130
(530) 257-5173

2003-012

9/15/03
SHEET 2 OF 3