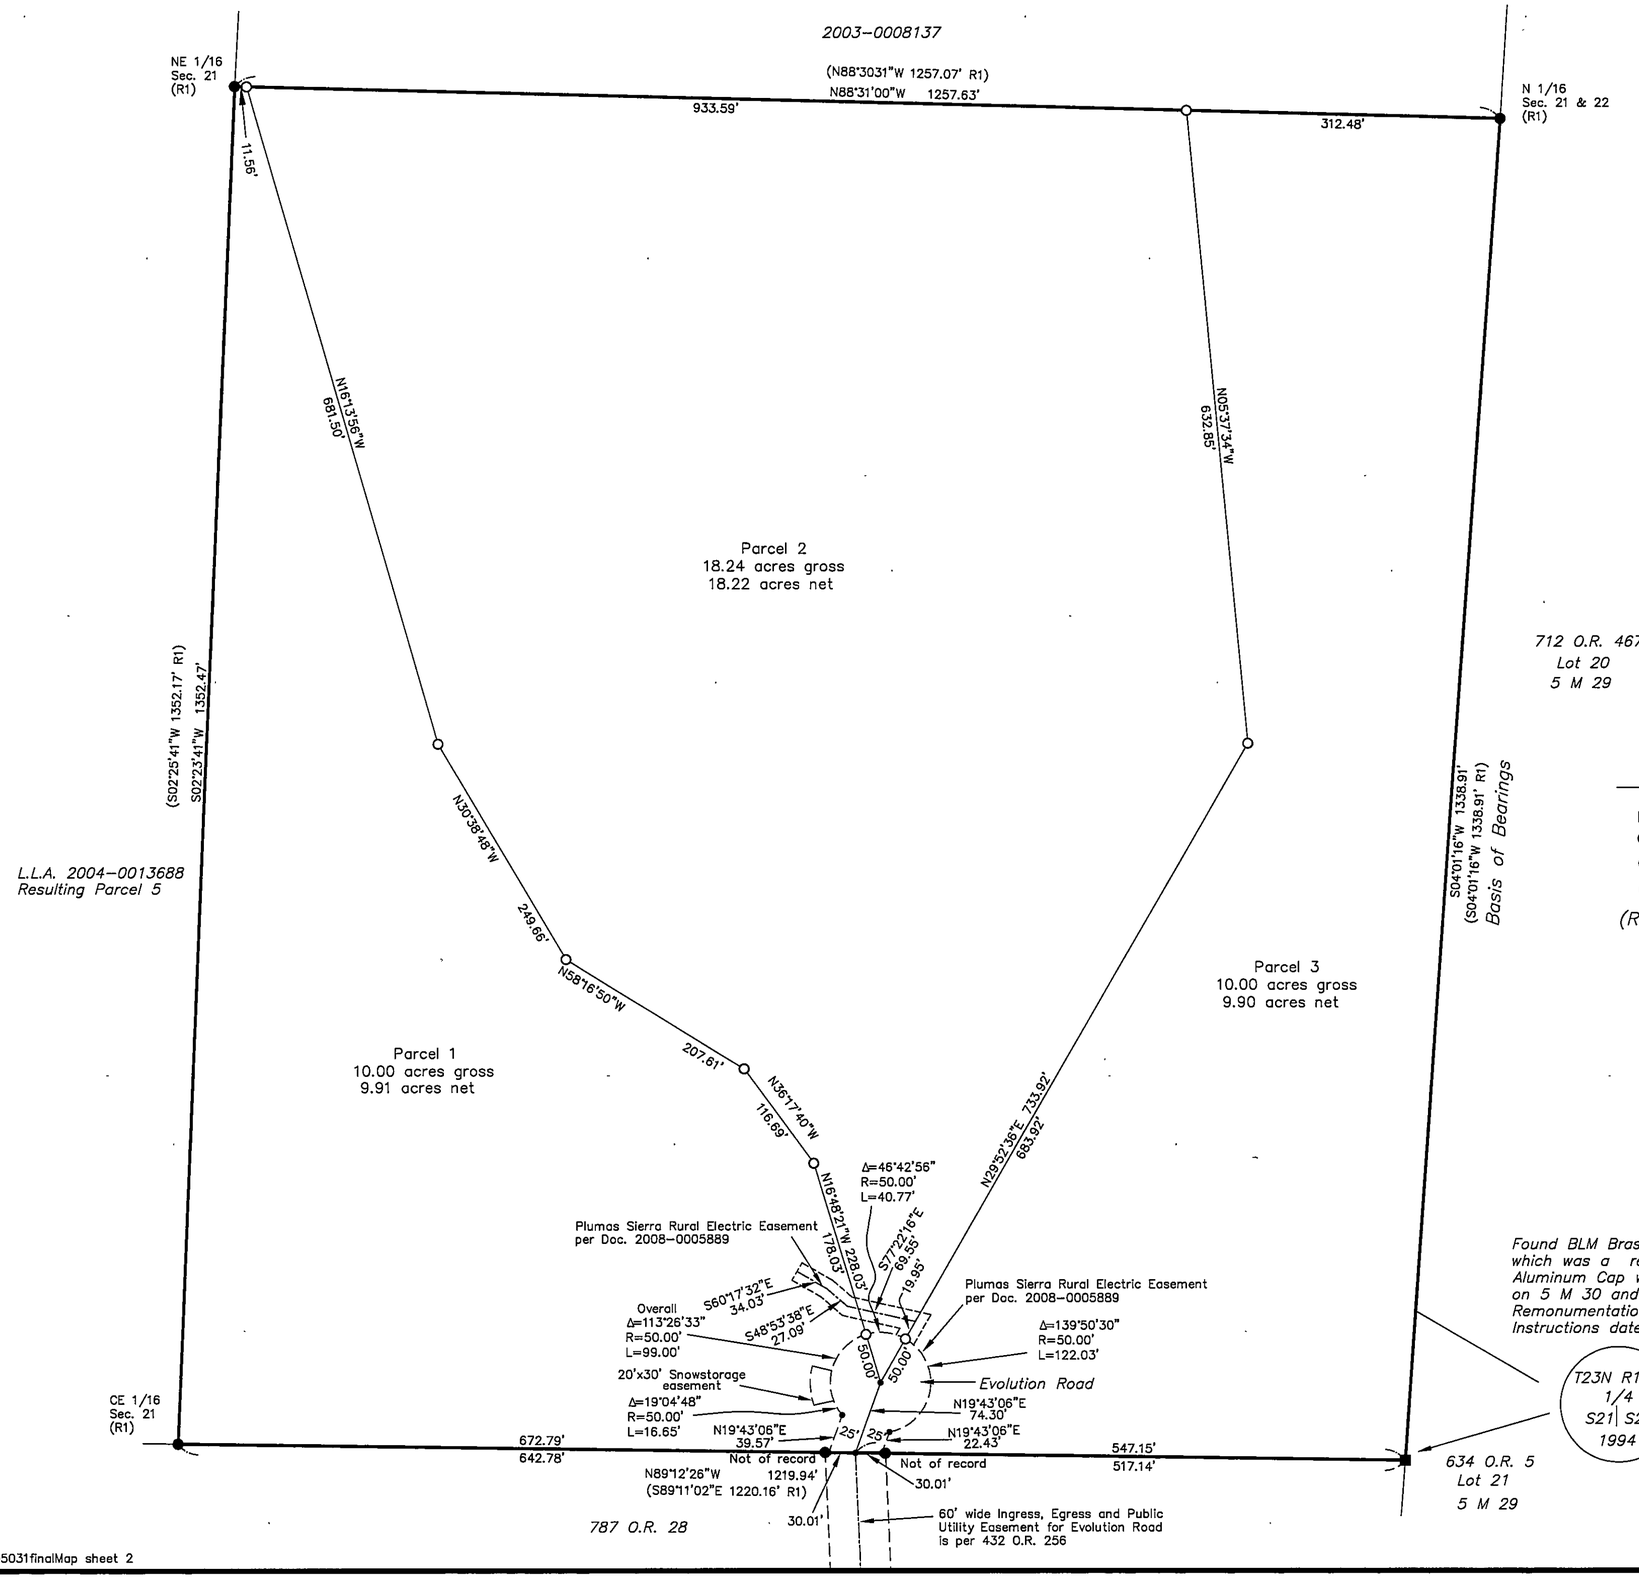

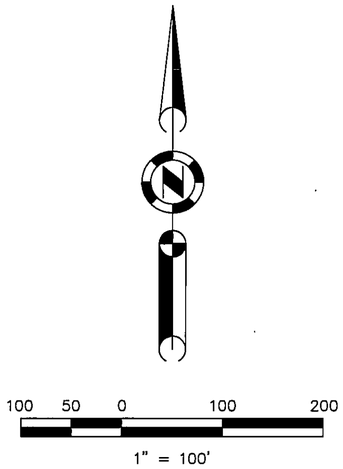

Basis of Bearings

The Basis of Bearings of this map is the East Line of the SE 1/4 of the NE 1/4 of Section 21, shown as S04°01'16"W in Book 6 of Record of Surveys at page 66, Plumas County records.

LEGEND

- ■ *FOUND point as shown*
- ● *FOUND Rebar with Aluminum Cap LS 2843 per 6 RS 66*
- ○ *SET 5/8" rebar with Aluminum Cap stamped LS 5620*
- • *Nothing set*
- (R1) *RECORD per 6 RS 66*

Parcel Map
for
Randall & Karen Gardner
432 O.R. 256
SE 1/4 of the NE 1/4
of Section 21
T. 23 N., R. 14 E., M.D.M.
Plumas County, California
Scale 1"=100' March, 2007

Hamby Surveying Inc.
P.O. Box 1209
Portola, CA 96122
(530) 832-5571

05031finalMap sheet 2

Sheet 2 of 3