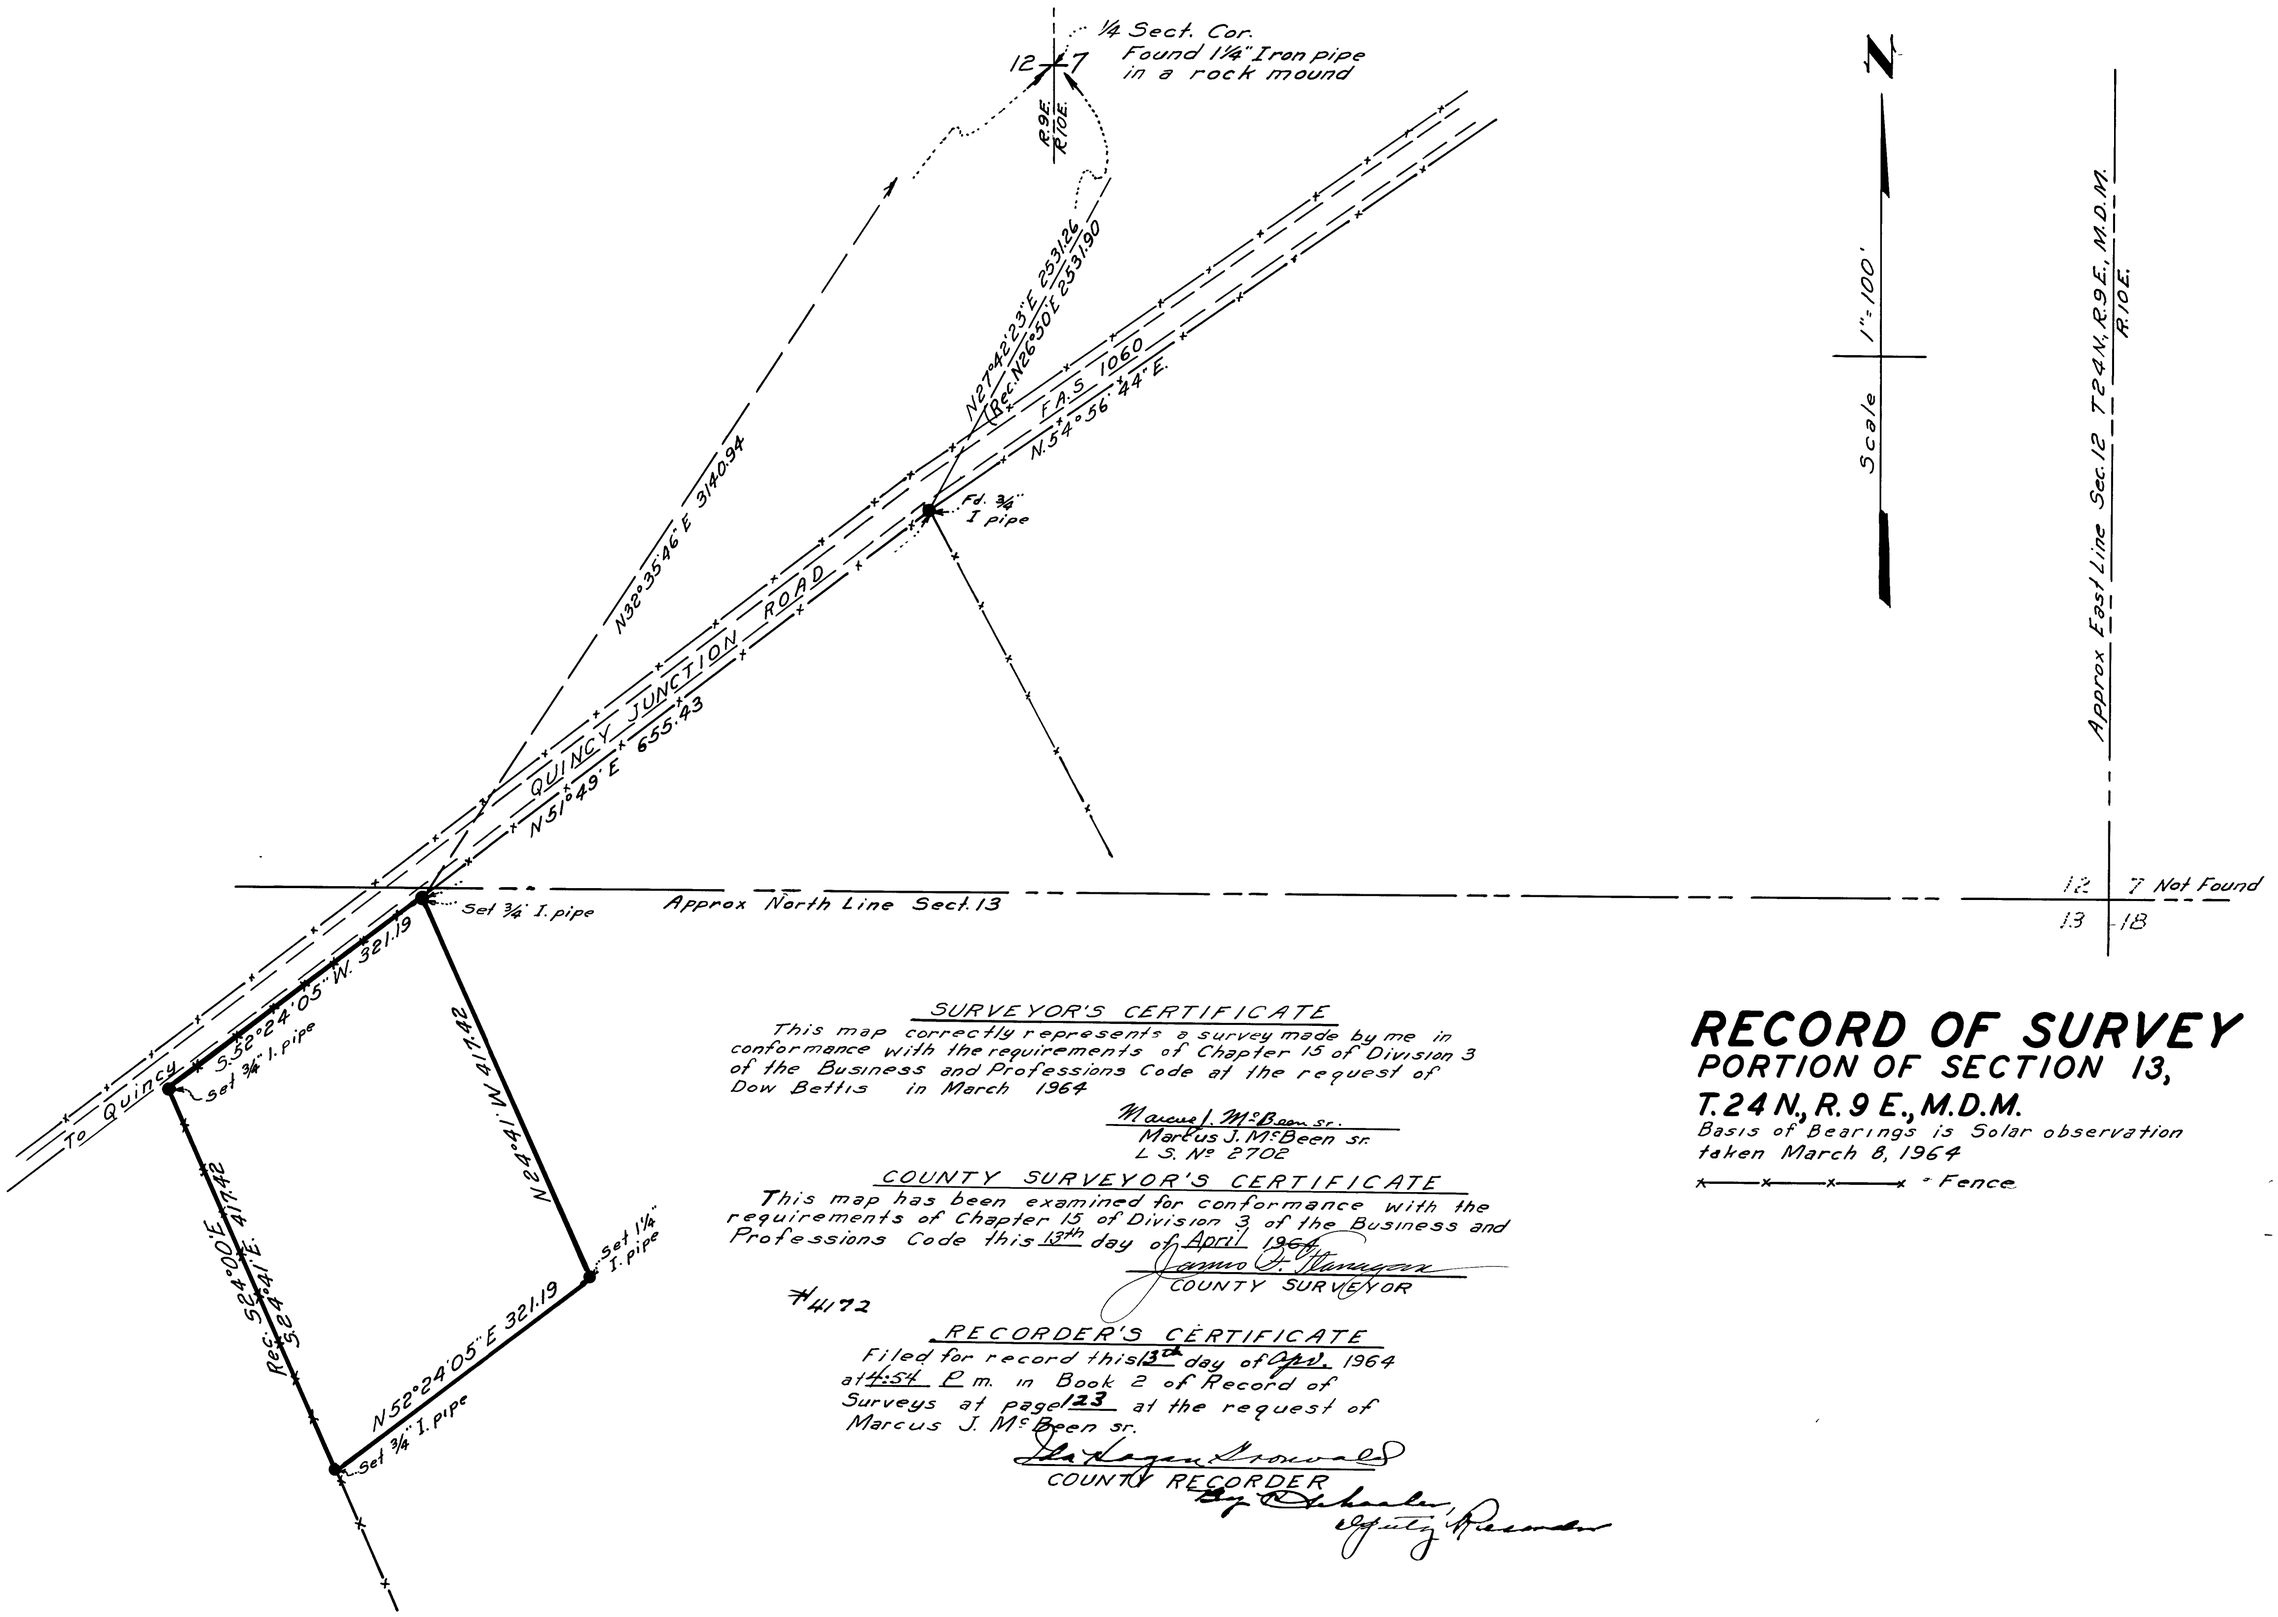

SURVEYOR'S CERTIFICATE

This map correctly represents a survey made by me in conformance with the requirements of Chapter 15 of Division 3 of the Business and Professions Code at the request of Dow Bettis in March 1964

Marcus J. McBeen sr.
Marcus J. McBeen sr.
L.S. No 2702

COUNTY SURVEYOR'S CERTIFICATE

This map has been examined for conformance with the requirements of Chapter 15 of Division 3 of the Business and Professions Code this 13th day of April 1964

James D. Flanagan
COUNTY SURVEYOR

#4172

RECORDER'S CERTIFICATE

Filed for record this 13th day of Apr. 1964 at 4:54 P.M. in Book 2 of Record of Surveys at page 123 at the request of Marcus J. McBeen sr.

Ida Logan Brown
COUNTY RECORDER
By D. Schaeler
Deputy Recorder

RECORD OF SURVEY
PORTION OF SECTION 13, T.24N., R.9E., M.D.M.

Basis of Bearings is Solar observation taken March 8, 1964

x——x——x——x Fence