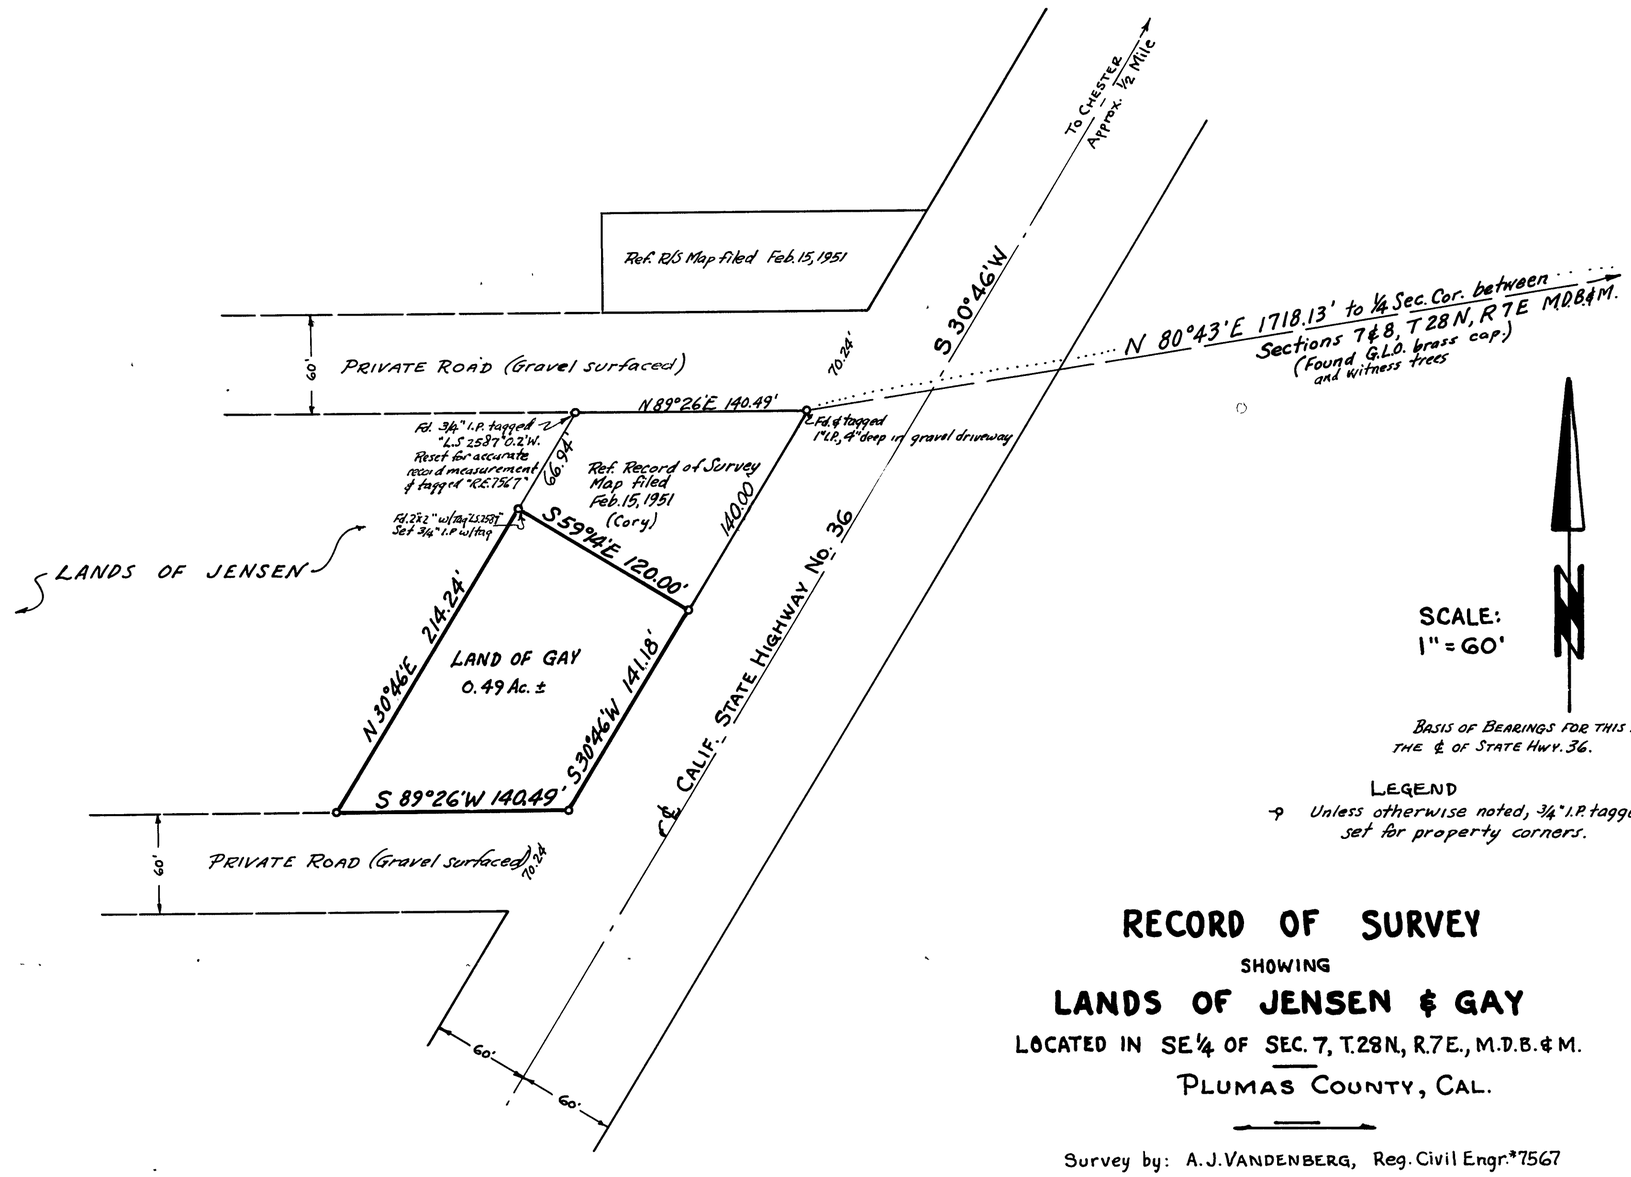

SCALE:
1" = 60'

BASIS OF BEARINGS FOR THIS MAP IS THE ℄ OF STATE HWY. 36.

LEGEND

⊕ Unless otherwise noted, 3/4" I.P. tagged "R.E. 7567" set for property corners.

CERTIFICATES:

This map correctly represents a survey made by me in conformance with the requirements of Chap. 15, Div. 3, of the Bus. & Prof. Code at the request of FERN JENSEN in MAY, 1958.

A. J. Vandenberg
A.J. VANDENBERG, Reg. Civil Engineer #7567

This map has been examined for conformance with the requirements of Chap 15, Div. 3., of the Bus. & Prof Code this 27th day of May 1958.

COUNTY SURVEYOR OF PLUMAS COUNTY

FILED FOR RECORD this 27th day of MAY 1958, at 1:30 P.M. in Book 2 of RECORD of SURVEY at page 1, at the request of A.J. Vandenberg.

COUNTY RECORDER OF PLUMAS COUNTY

Fee: $5.00 File No. 2566

RECORD OF SURVEY

SHOWING

LANDS OF JENSEN & GAY

LOCATED IN SE 1/4 OF SEC. 7, T.28N., R.7E., M.D.B.&M.

PLUMAS COUNTY, CAL.

Survey by: A.J. VANDENBERG, Reg. Civil Engr. #7567

SCALE: 1" = 60'