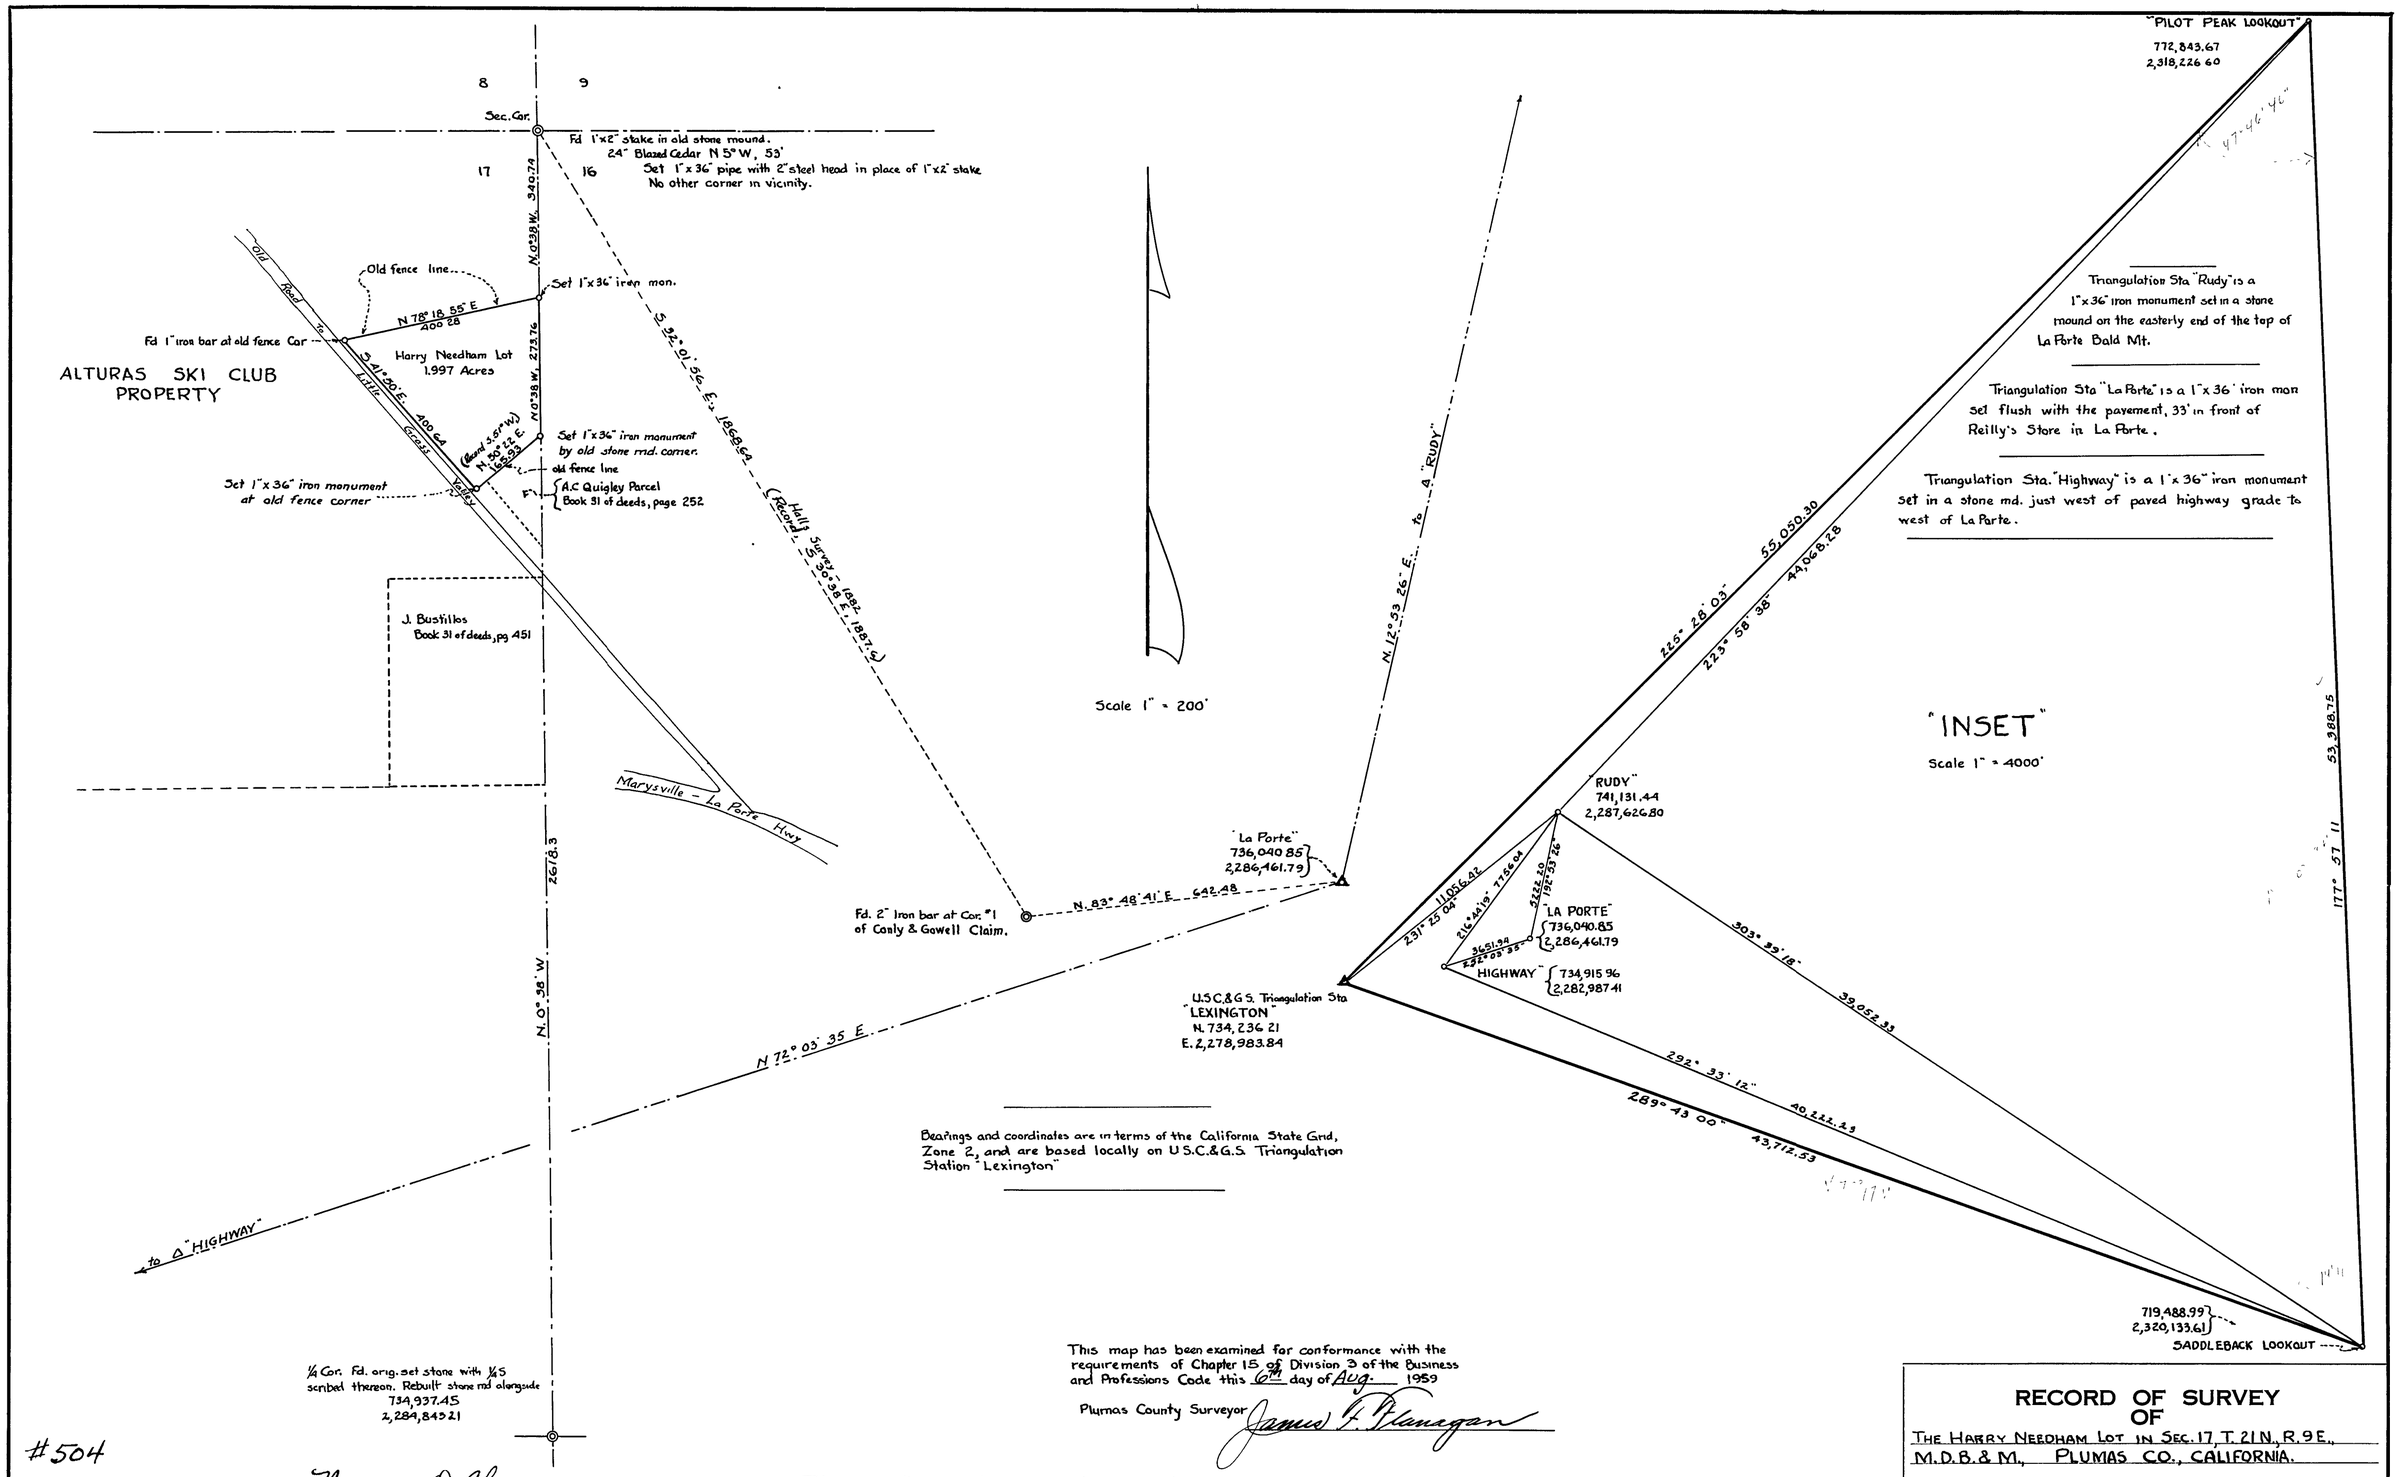

Bearings and coordinates are in terms of the California State Grid, Zone 2, and are based locally on U.S.C.&G.S. Triangulation Station "Lexington"

This map has been examined for conformance with the requirements of Chapter 15 of Division 3 of the Business and Professions Code this 6th day of Aug. 1959

Plumas County Surveyor James F. Flanagan

This map correctly represents a survey made by me or under my direction in conformance with the requirements of Chapter 15 of Division 3 of the Business and Professions Code at the request of Harry Needham in June 1959

Norman O. Glover

Norman O. Glover - L.S. 1880

RECORD OF SURVEY OF

THE HARRY NEEDHAM LOT IN SEC. 17, T. 21 N., R. 9 E., M.D.B.& M., PLUMAS CO., CALIFORNIA.

SURVEYED AT THE REQUEST OF Harry Needham

BY NORMAN O GLOVER — L S 1880

DATE June 1959

JOB # 863

#504

FILED FOR RECORD AT THE REQUEST OF Norman O. Glover

THIS 12th DAY OF August, 1959, AT 40 MINUTES PAST 9 O'CLOCK A. M. IN VOLUME 2 OF MAPS AND SURVEYS AT PAGE 12, RECORDS OF Plumas COUNTY, CALIFORNIA

FEE $5.00

BY Ida Hogan Gronwold
COUNTY RECORDER

2RS 12