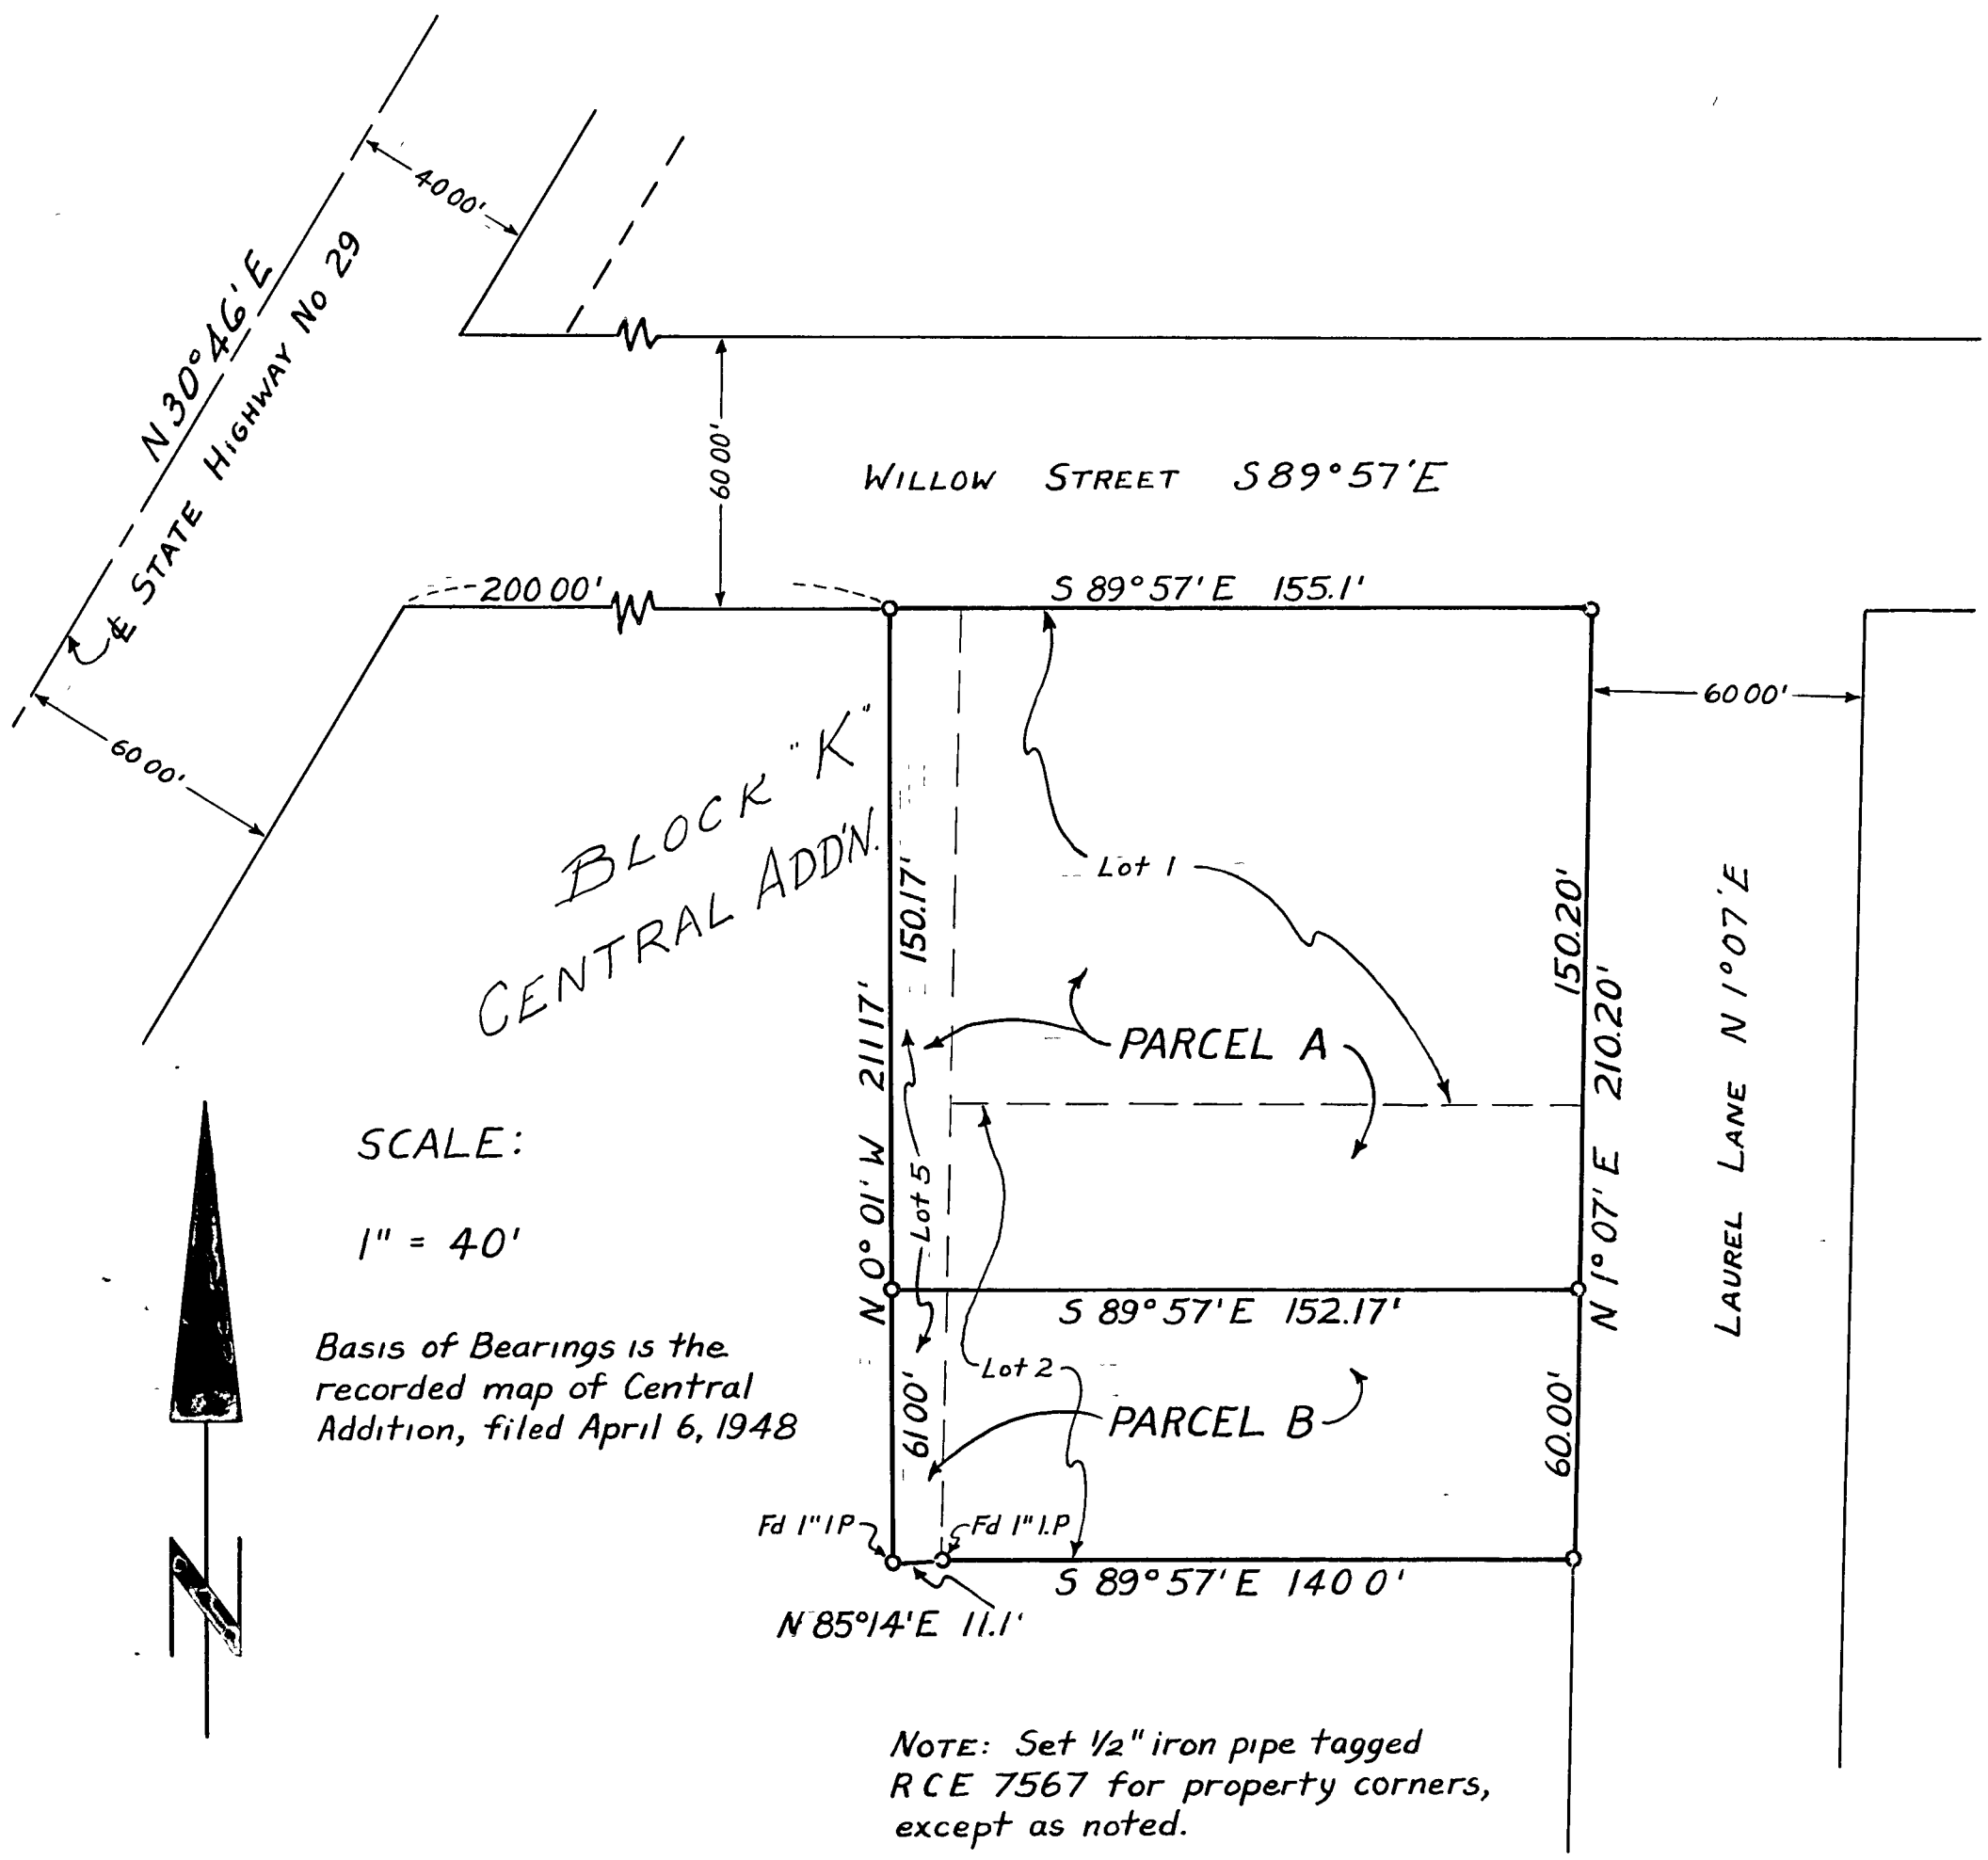

CERTIFICATES:

This map correctly represents a survey made by me or under my direction in conformance with the requirements of Ch.15, Div 3, Bus. & Prof. Code at the request of HARRY LOVE in MAY 1963.

A J Vandenberg
A J VANDENBERG, RCE 7567

This map has been examined for conformance with the requirements of Ch 15, Div 3, Bus & Prof Code this 13 day of Sept 1963.

James F Flanagan
James F Flanagan, R.C.E. 292
Plumas COUNTY SURVEYOR

Filed for Record this 13th day of Sept 1963, at 11:30 A.M., in Book 2 of ~~Maps~~ R.of S. at Page 110, at the request of A J Vandenberg

Ida Hogan Gronvold
Ida Hogan Gronvold
Plumas County Recorder

Fee: $5.00
FILE No
1710

RECORD OF SURVEY

LAND OF

HARRY LOVE

BEING LOTS 1, 2 & 5, BLOCK K

CENTRAL ADDITION, TOWN OF CHESTER

PLUMAS COUNTY, CALIFORNIA

SURVEY BY: A.J. VANDENBERG, REG. CIVIL ENGINEER NO. 7567

SCALE: 1" = 40'