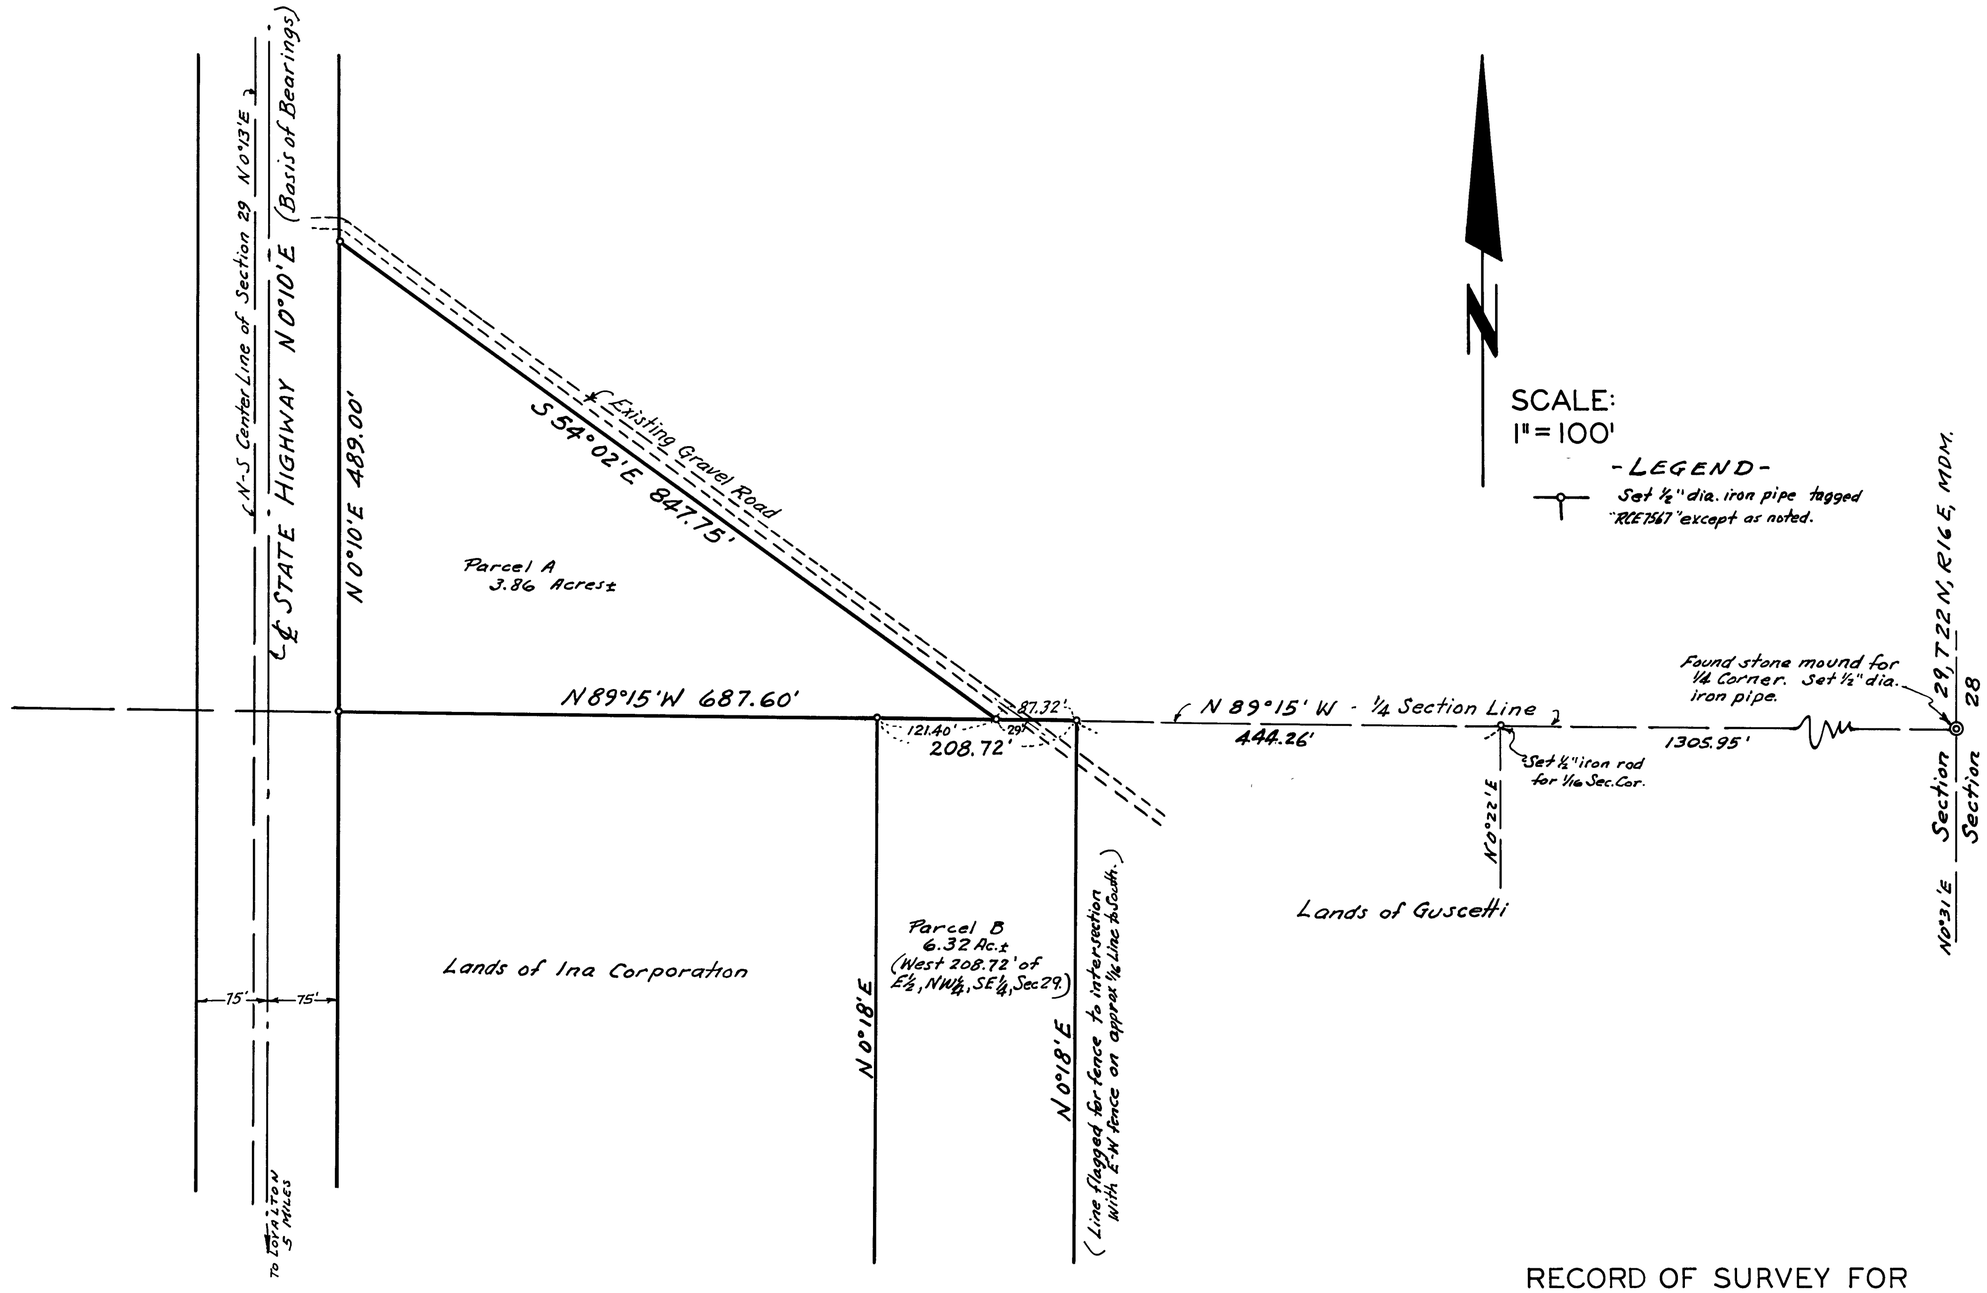

CERTIFICATES:

This map correctly represents a survey made by me in conformance with the requirements of Chap. 15, Div. 3, Bus. & Prof. Code at the request of the Lucky Hereford Ranch in August 1963.

A. J. Vandenberg
A. J. VANDENBERG, Reg Civil Engineer No. 7567

This map has been examined by me for conformance with the requirements of Chap. 15, Div 3, Bus & Prof. Code this 13th day of Sept., 1963.

James F. Flanagan
JAMES F. FLANAGAN, RCE 292
Plumas County Surveyor

FILED FOR RECORD this 13th day of Sept, 1963 at 11:31 A. M., in Book 2 of R. S. at Page 111, at the request of A. J. Vandenberg.

File No. 1711
Fee $5.00

Ida Hogan Gronwold
IDA HOGAN GRONWOLD
Plumas County Recorder

RECORD OF SURVEY FOR

LUCKY HEREFORD RANCH

IN SECTION 29, T.22 N., R.16 E., M.D.B. & M.

PLUMAS COUNTY, CALIF.

SURVEYED BY: A.J. VANDENBERG, REG. CIVIL ENGINEER 7567

SCALE: 1 INCH = 100 FEET

63.47

R.S. 111