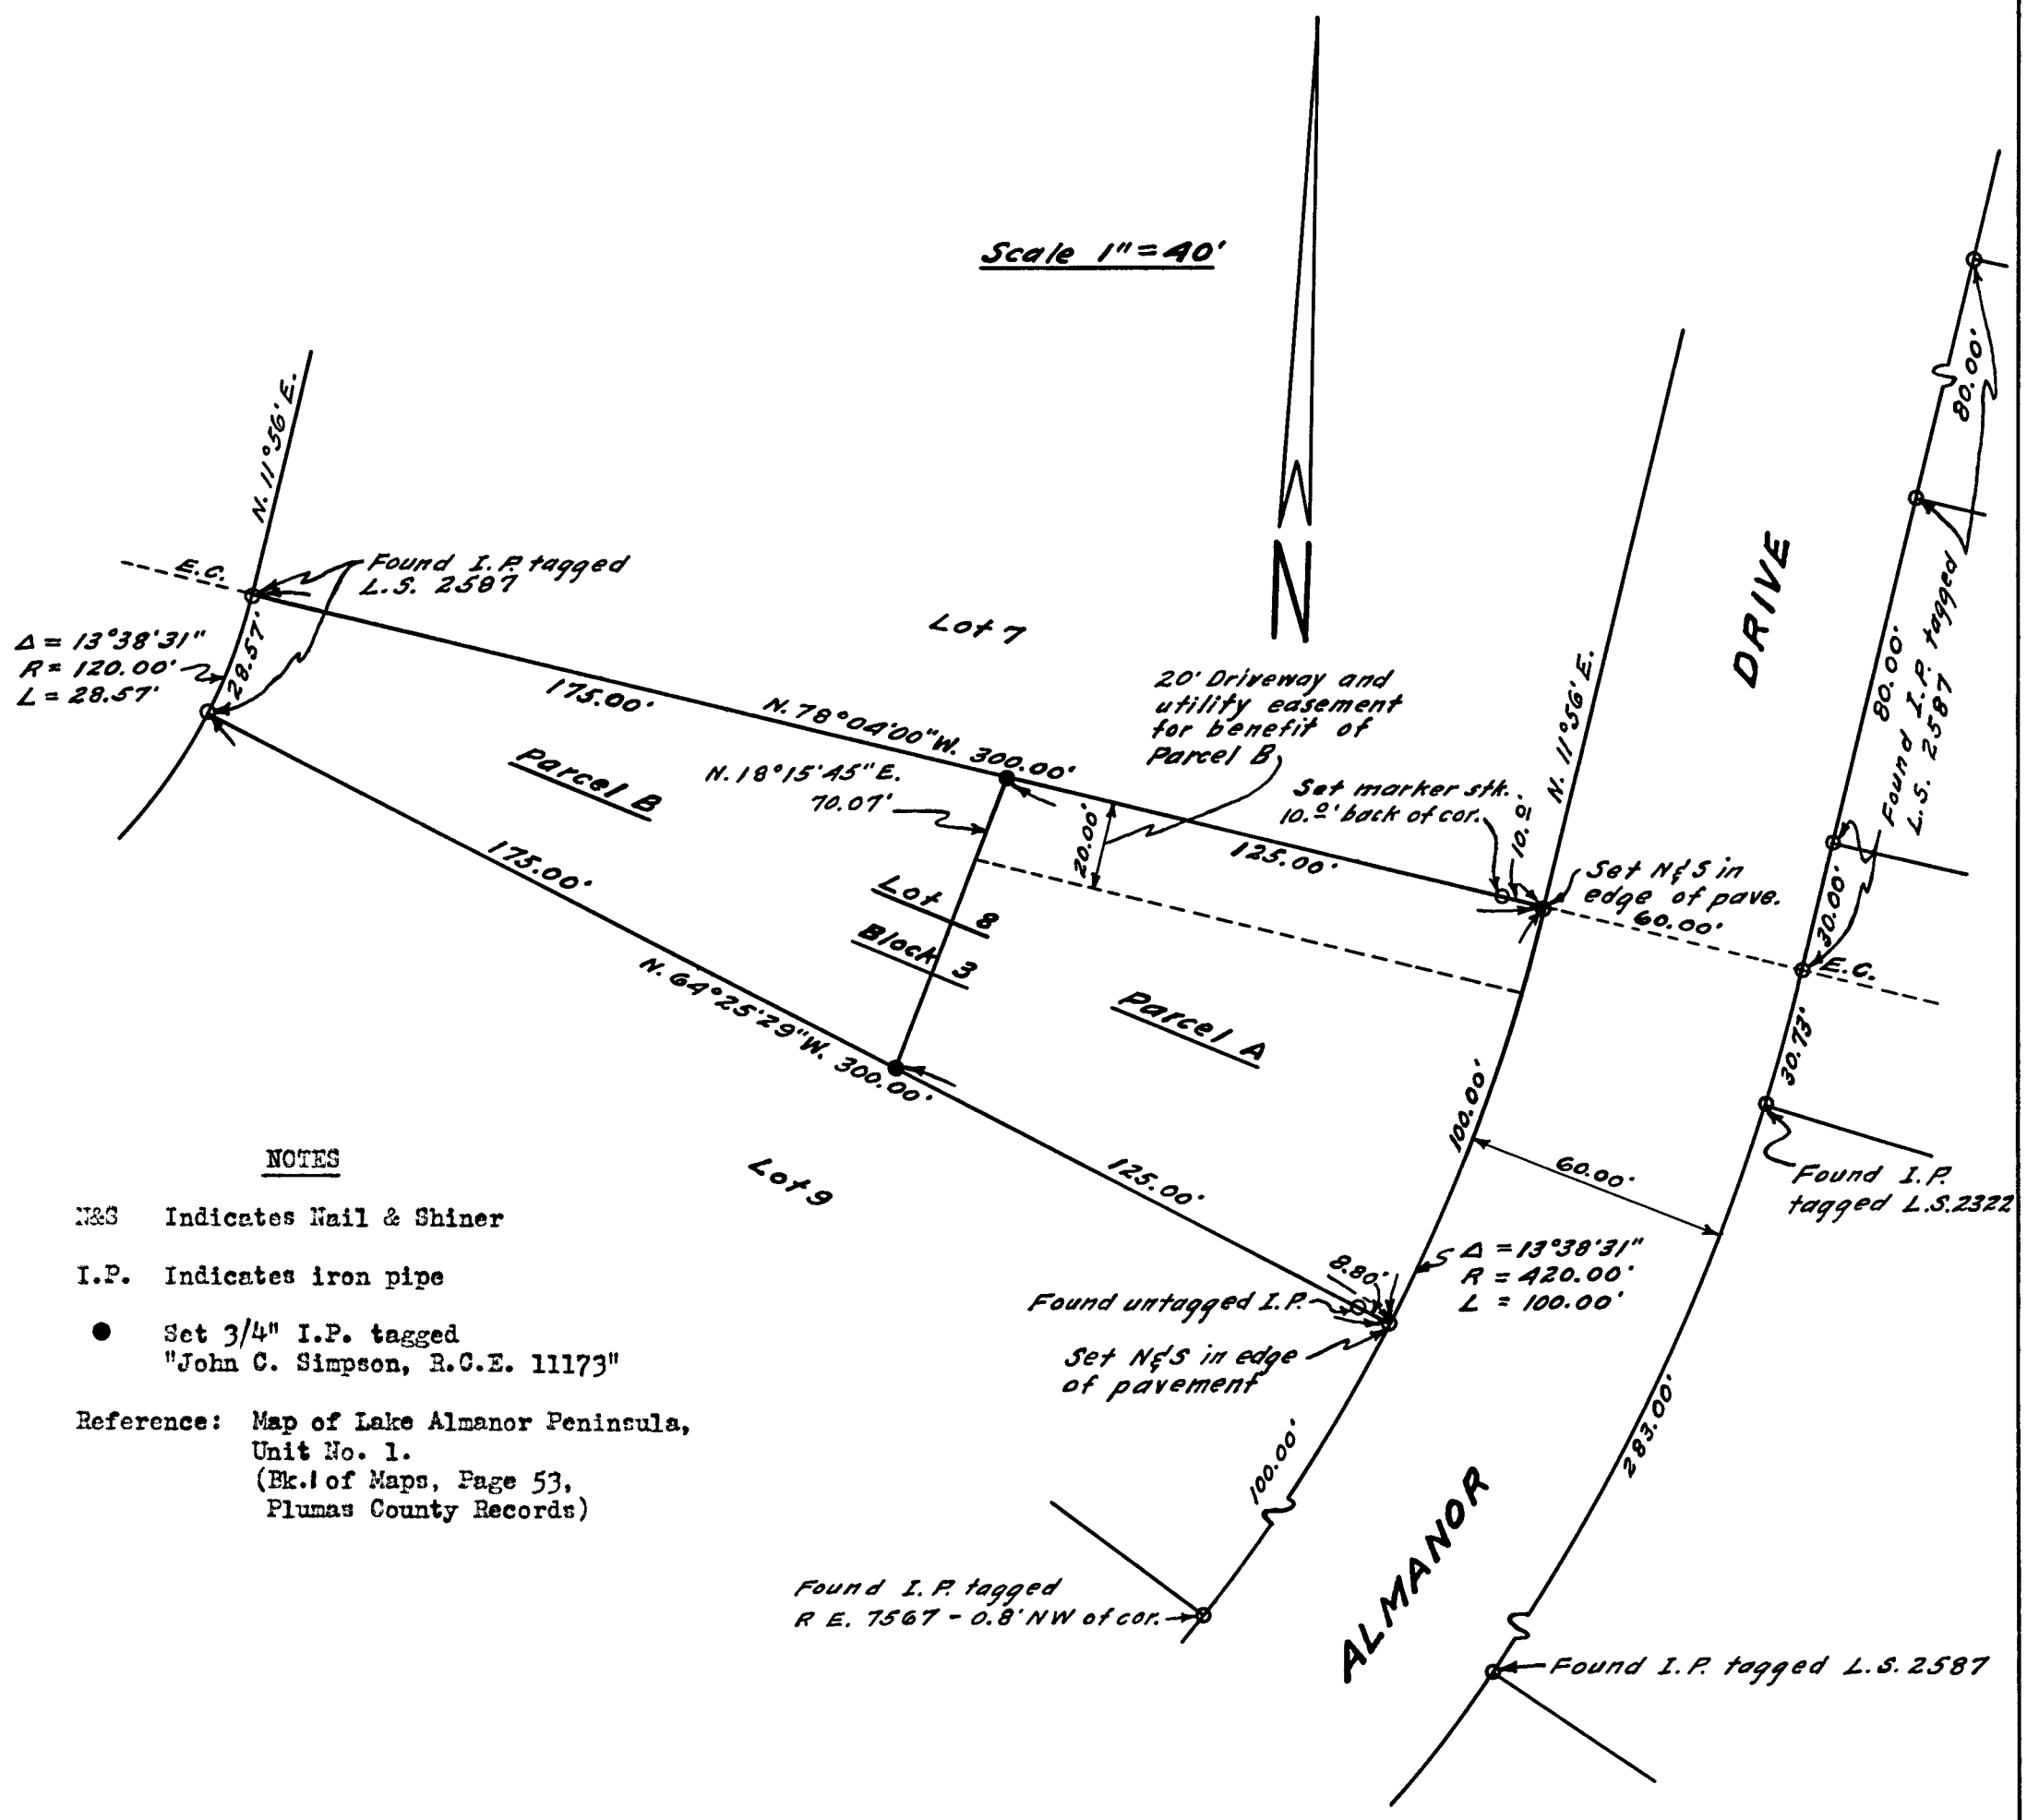

NOTES

N&S Indicates Nail & Shiner

I.P. Indicates iron pipe

● Set 3/4" I.P. tagged "John C. Simpson, R.C.E. 11173"

Reference: Map of Lake Almanor Peninsula, Unit No. 1. (Bk. 1 of Maps, Page 53, Plumas County Records)

SURVEYOR'S CERTIFICATE

This map correctly represents a survey made by me or under my direction in conformance with the requirements of the Land Surveyor's Act at the request of Willis E. Cunningham.

This record of survey is excluded from the Subdivision Map Act by Subparagraph (b) (1) of Section 11535.

John C. Simpson
R.C.E. No. 11173

COUNTY SURVEYOR'S CERTIFICATE

This map has been examined for conformance with the requirements of the Land Surveyor's Act this 7th day of December, 1964.

James F. Flanagan
James F. Flanagan, R.C.E. No. 292
Plumas County Surveyor

REGISTERED PROFESSIONAL ENGINEER
JOHN C. SIMPSON
NO. 11173
CIVIL
State of California

RECORDER'S CERTIFICATE

Filed for record this 7 day of DECEMBER 1964, at 3:15, P.M. in Book 3 of R of S. at page 7, at the request of John C. Simpson.

Ida Hogan Gronvold
Ida Hogan Gronvold
Plumas County Recorder

RECORD OF SURVEY
OF
SUBDIVISION OF LOT 8, BLK. 3
LAKE ALMANOR PENINSULA - UNIT NO. 1
PLUMAS COUNTY, CALIFORNIA

JOHN C. SIMPSON, P.E.
CIVIL ENGINEER
QUINCY, CALIFORNIA

Fee $5.00
File No. 3082

J.C.S 12-4-64