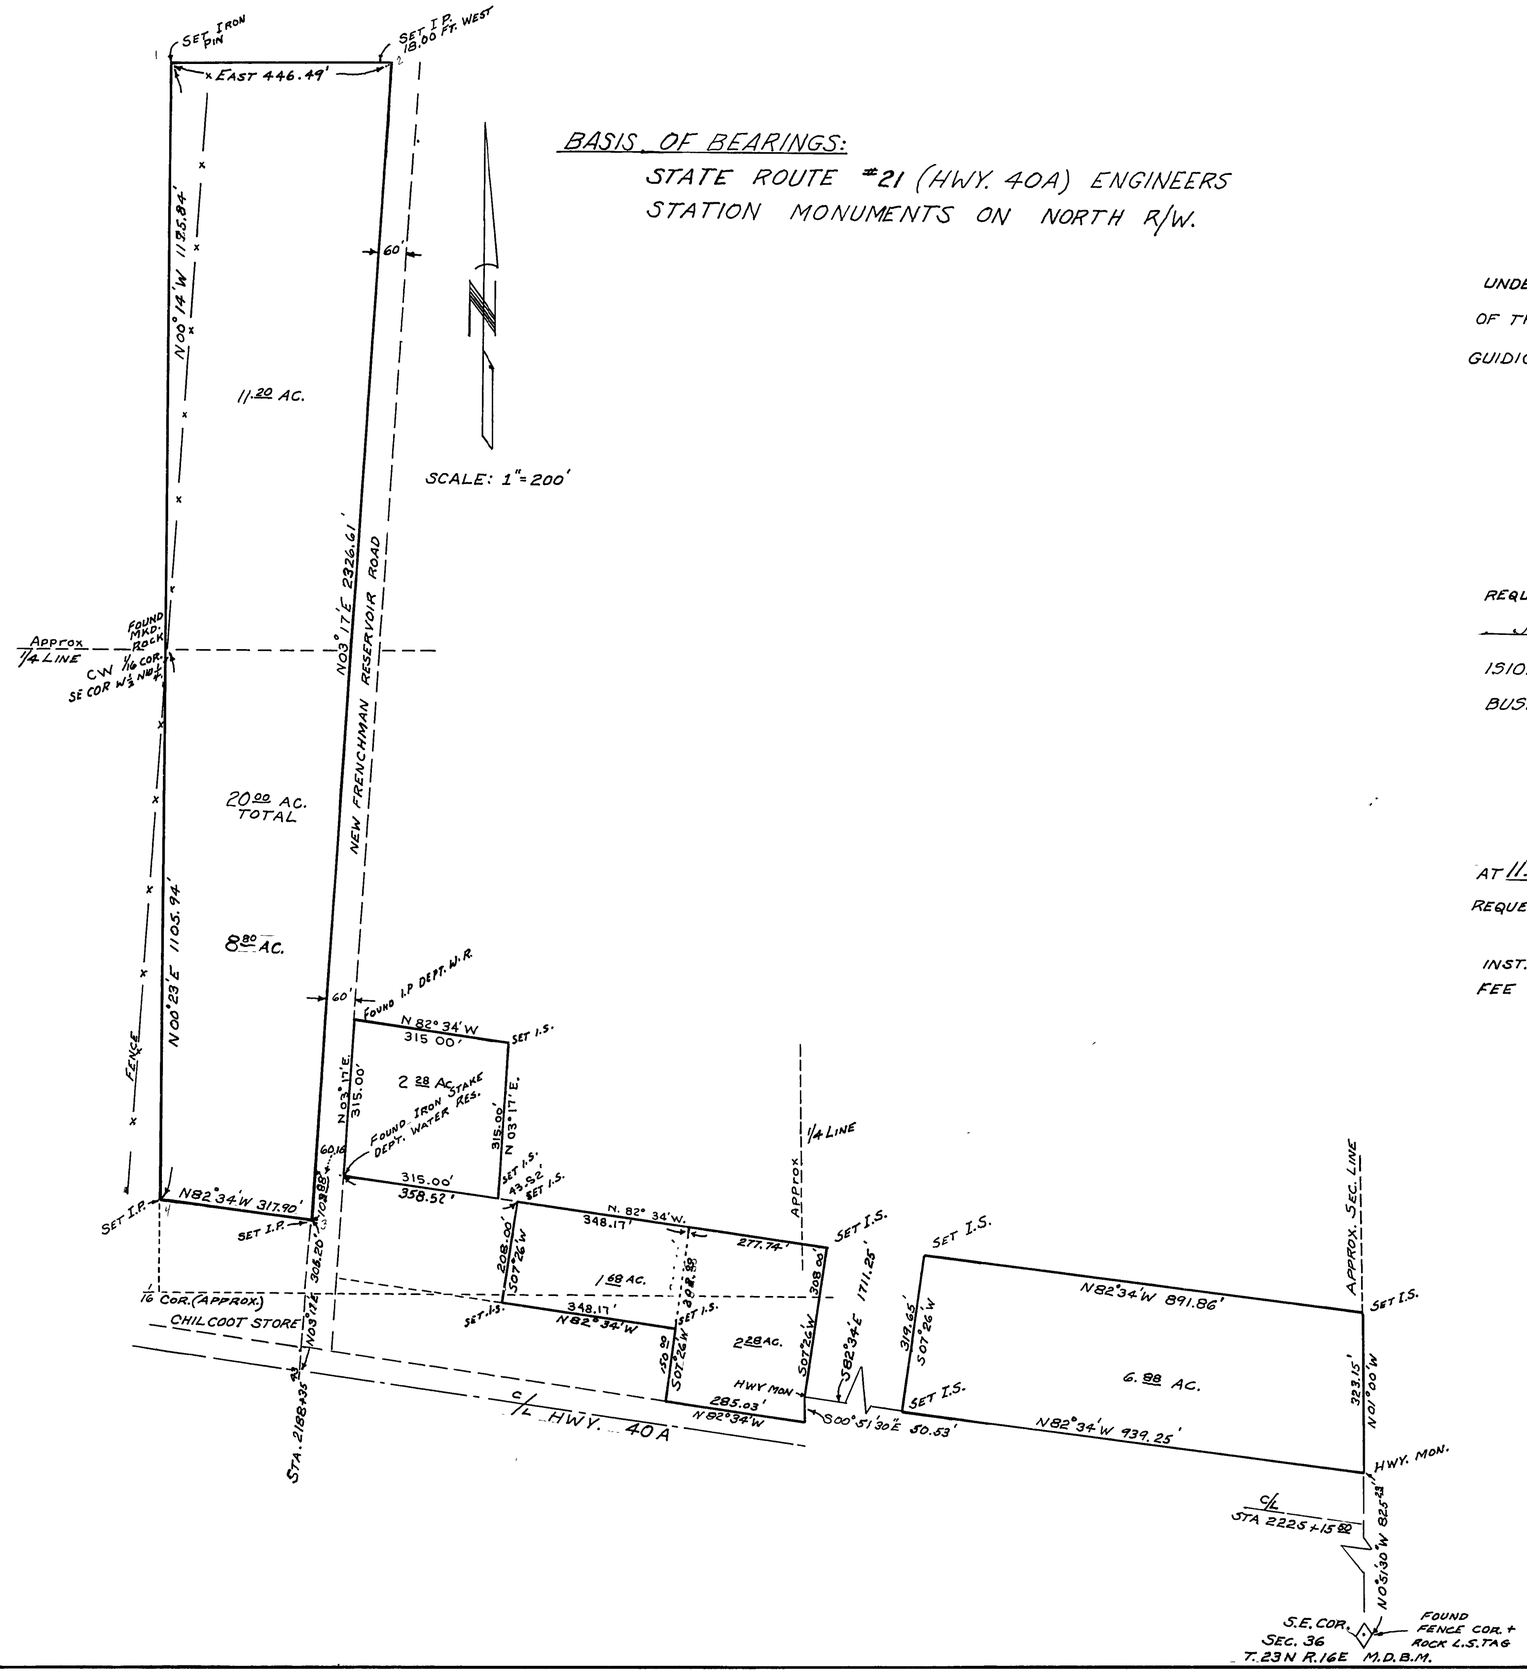

BASIS OF BEARINGS:

STATE ROUTE #21 (HWY. 40A) ENGINEERS STATION MONUMENTS ON NORTH R/W.

CERTIFICATE OF SURVEYOR

THIS MAP CORRECTLY REPRESENTS A SURVEY MADE BY ME OR UNDER MY DIRECTION IN CONFORMANCE WITH THE REQUIREMENTS OF THE LAND SURVEYOR'S ACT AT THE REQUEST OF ROLAND A. GUIDICI IN MAY 1964.

Walter Hardgrove

WALTER HARDGROVE
L.S. #2423

CERTIFICATE OF COUNTY SURVEYOR

THIS MAP HAS BEEN EXAMINED FOR CONFORMANCE WITH THE REQUIREMENTS OF THE LAND SURVEYOR'S ACT THIS 11th DAY OF January 1965. THIS RECORDED SURVEY IS NOT A SUBDIVISION AS DEFINED IN SECTION 11535 ARTICLE 3, CHAPTER 2 OF THE BUSINESS AND PROFESSIONS CODE.

James F. Flanagan
COUNTY SURVEYOR

CERTIFICATE OF RECORDER

FILED FOR RECORD THIS 11th DAY OF January 1965 AT 11:30 AM IN BOOK 3 RECORD OF SURVEYS AT PAGE 15 AT THE REQUEST OF J. F. Flanagan

INST. NO. 3450
FEE $5.00

Ida Hogan Gronwold
PLUMAS COUNTY RECORDER

RECORD OF SURVEY

ROLAND A. GUIDICI LAND
SEC. 36 T.23N R.16E. M.D.B. & M.
PLUMAS COUNTY

WALTER HARDGROVE
CIVIL ENGINEER & LAND SURVEYOR
JACKSON, CALIF.

3RS 15