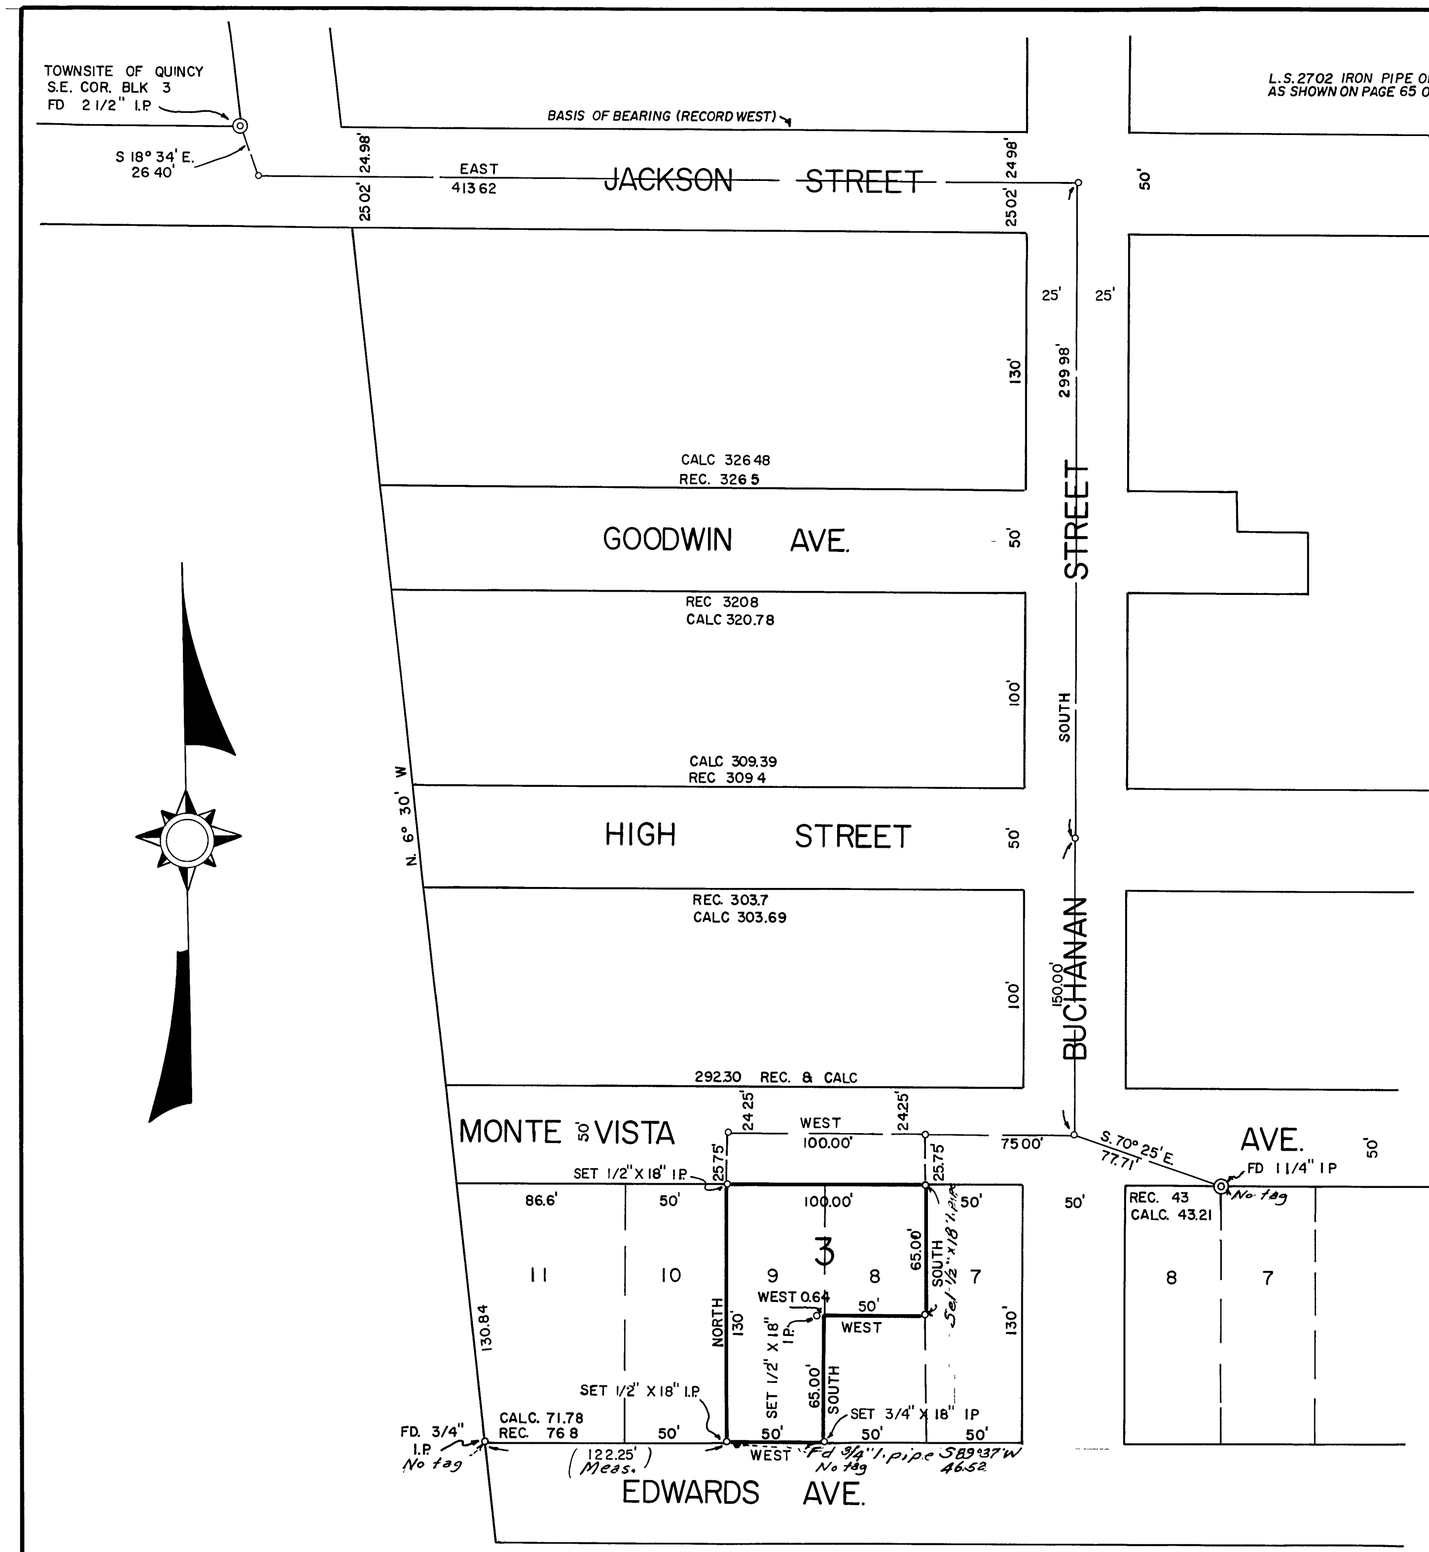

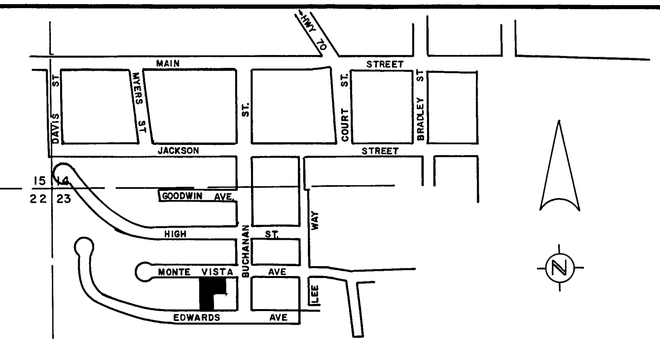

LOCATION MAP

SCALE: 1" = 400'

SURVEYOR'S CERTIFICATE

THIS MAP CORRECTLY REPRESENTS A SURVEY MADE BY ME OR UNDER MY DIRECTION IN CONFORMANCE WITH THE REQUIREMENTS OF THE LAND SURVEYORS ACT AT THE REQUEST OF EDWARD S. MORGAN.

Marcus J. McBeen Sr.
MARCUS J. McBEEN Sr. L.S. 2702

COUNTY ENGINEER'S CERTIFICATE

THIS MAP HAS BEEN EXAMINED FOR CONFORMANCE WITH THE REQUIREMENTS OF THE LAND SURVEYORS ACT THIS 11th DAY OF December 1968

Darrell P Payne
DARRELL P. PAYNE R.C.E. 8596
COUNTY SURVEYOR

RECORDER'S CERTIFICATE

FILED FOR RECORD THIS 15th DAY OF January, ~~1968~~, 1969 AT 3:53 P IN BOOK 3 OF R of S AT PAGE 125 AT THE REQUEST OF EDWARD S. MORGAN RECORDING NO. 31442

5.00

Sue Hagan Gammond
COUNTY RECORDER
Deputy

RECORD OF SURVEY MAP

LOT 9 OF BLOCK 3 & A PORTION OF LOT 8 BLOCK 3 OF THE AMENDED PLAT OF THE GOODWIN ADDITION TO THE TOWN OF QUINCY.

PLUMAS COUNTY, CALIFORNIA

SURVEY OF THE LANDS OF

EDWARD S. MORGAN

SCALE: 1" = 50'

SEPTEMBER, 1968

3 RS 125