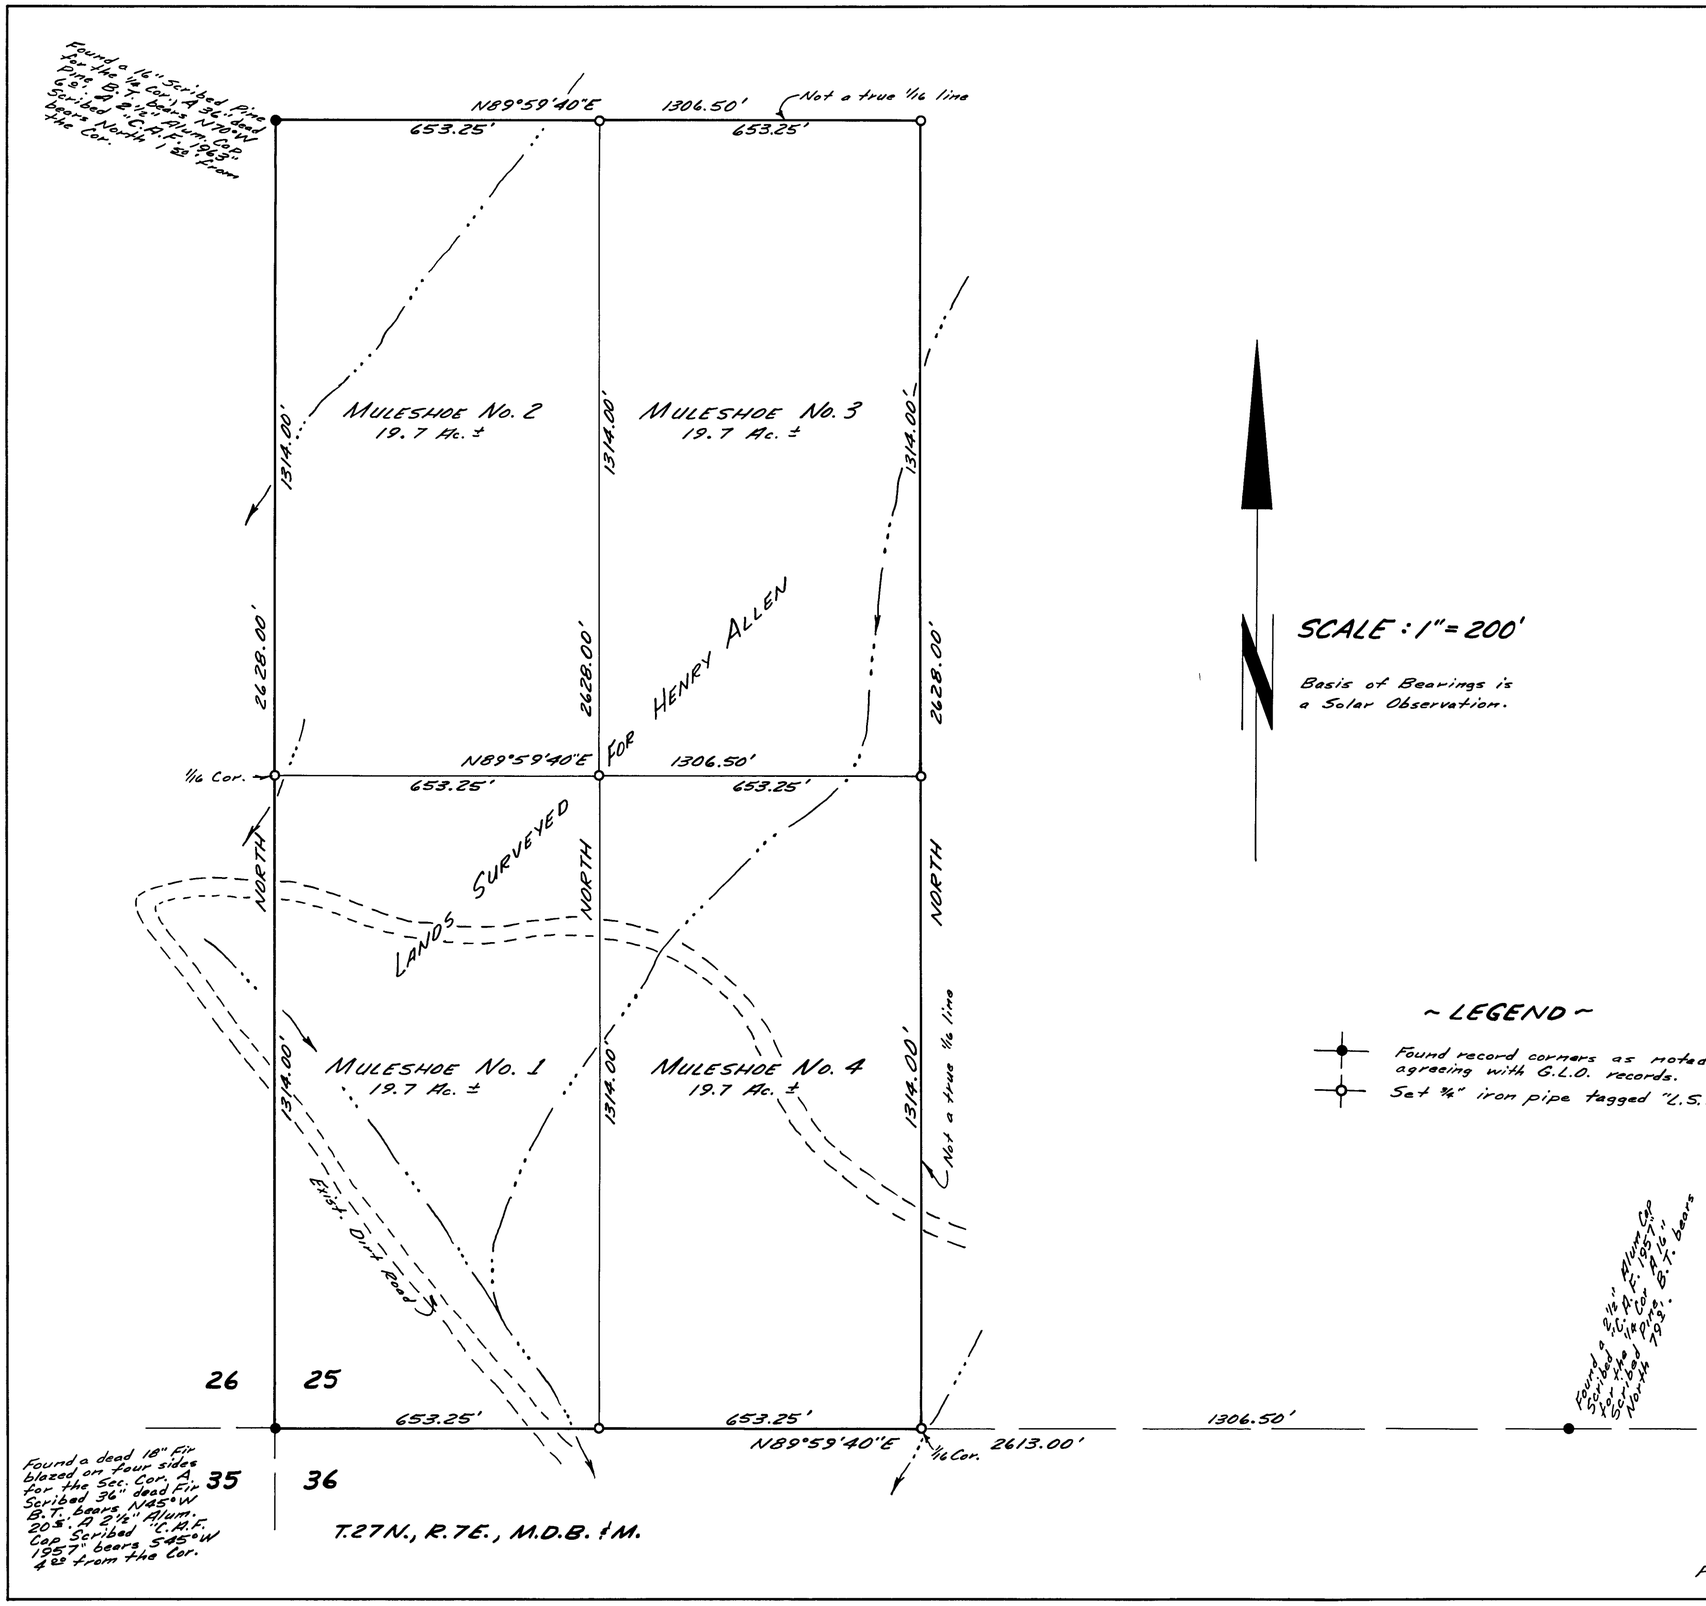

SCALE: 1" = 200'

Basis of Bearings is a Solar Observation.

~ LEGEND ~

Found record corners as noted. agreeing with G.L.O. records.

Set ¾" iron pipe tagged "L.S. 3202"

CERTIFICATES:

This map correctly represents a survey made by me or under my direction in conformance with the requirements of the Land Surveyors Act at the request of Henry Allen in Sept. 1971.

Paul E. Simpson
Paul E. Simpson, Licensed Land Surveyor No. 3202

LICENSED LAND SURVEYOR PAUL E. SIMPSON No. 3202 STATE OF CALIFORNIA

This map has been examined for conformance with the requirements of the Land Surveyor's Act this 29th day of October, 1971.

Darrell P. Payne
Darrell P. Payne, Plumas County Surveyor, R.C.E. 8596

Filed for record this 1st day of Nov., 1971 at 11:00 A.M. in Book 4 of Records of Surveys at Page 3 of the request of Paul E. Simpson.
Fee: $ 5.00 File No. 2716

Dorothy Neer Marley
Dorothy Neer Marley, Plumas County Recorder

NOTE:
This map represents a Boundary Survey only of placer claims filed by Mr. Henry Allen. It does not represent a division of land as defined in Chapter 2 of Part 2, Division 4, Business & Professions Code.

RECORD OF SURVEY FOR
HENRY ALLEN

IN THE S.W. ¼, SECTION 25, T.27N., R.7E., M.D.B. & M.
PLUMAS COUNTY, CALIFORNIA

SCALE: 1" = 200'

PAUL E. SIMPSON, & ASSOCIATES ENGINEERS & SURVEYORS
SUSANVILLE, CALIFORNIA

F.B. 90 p 4

71-62
4 RS 3