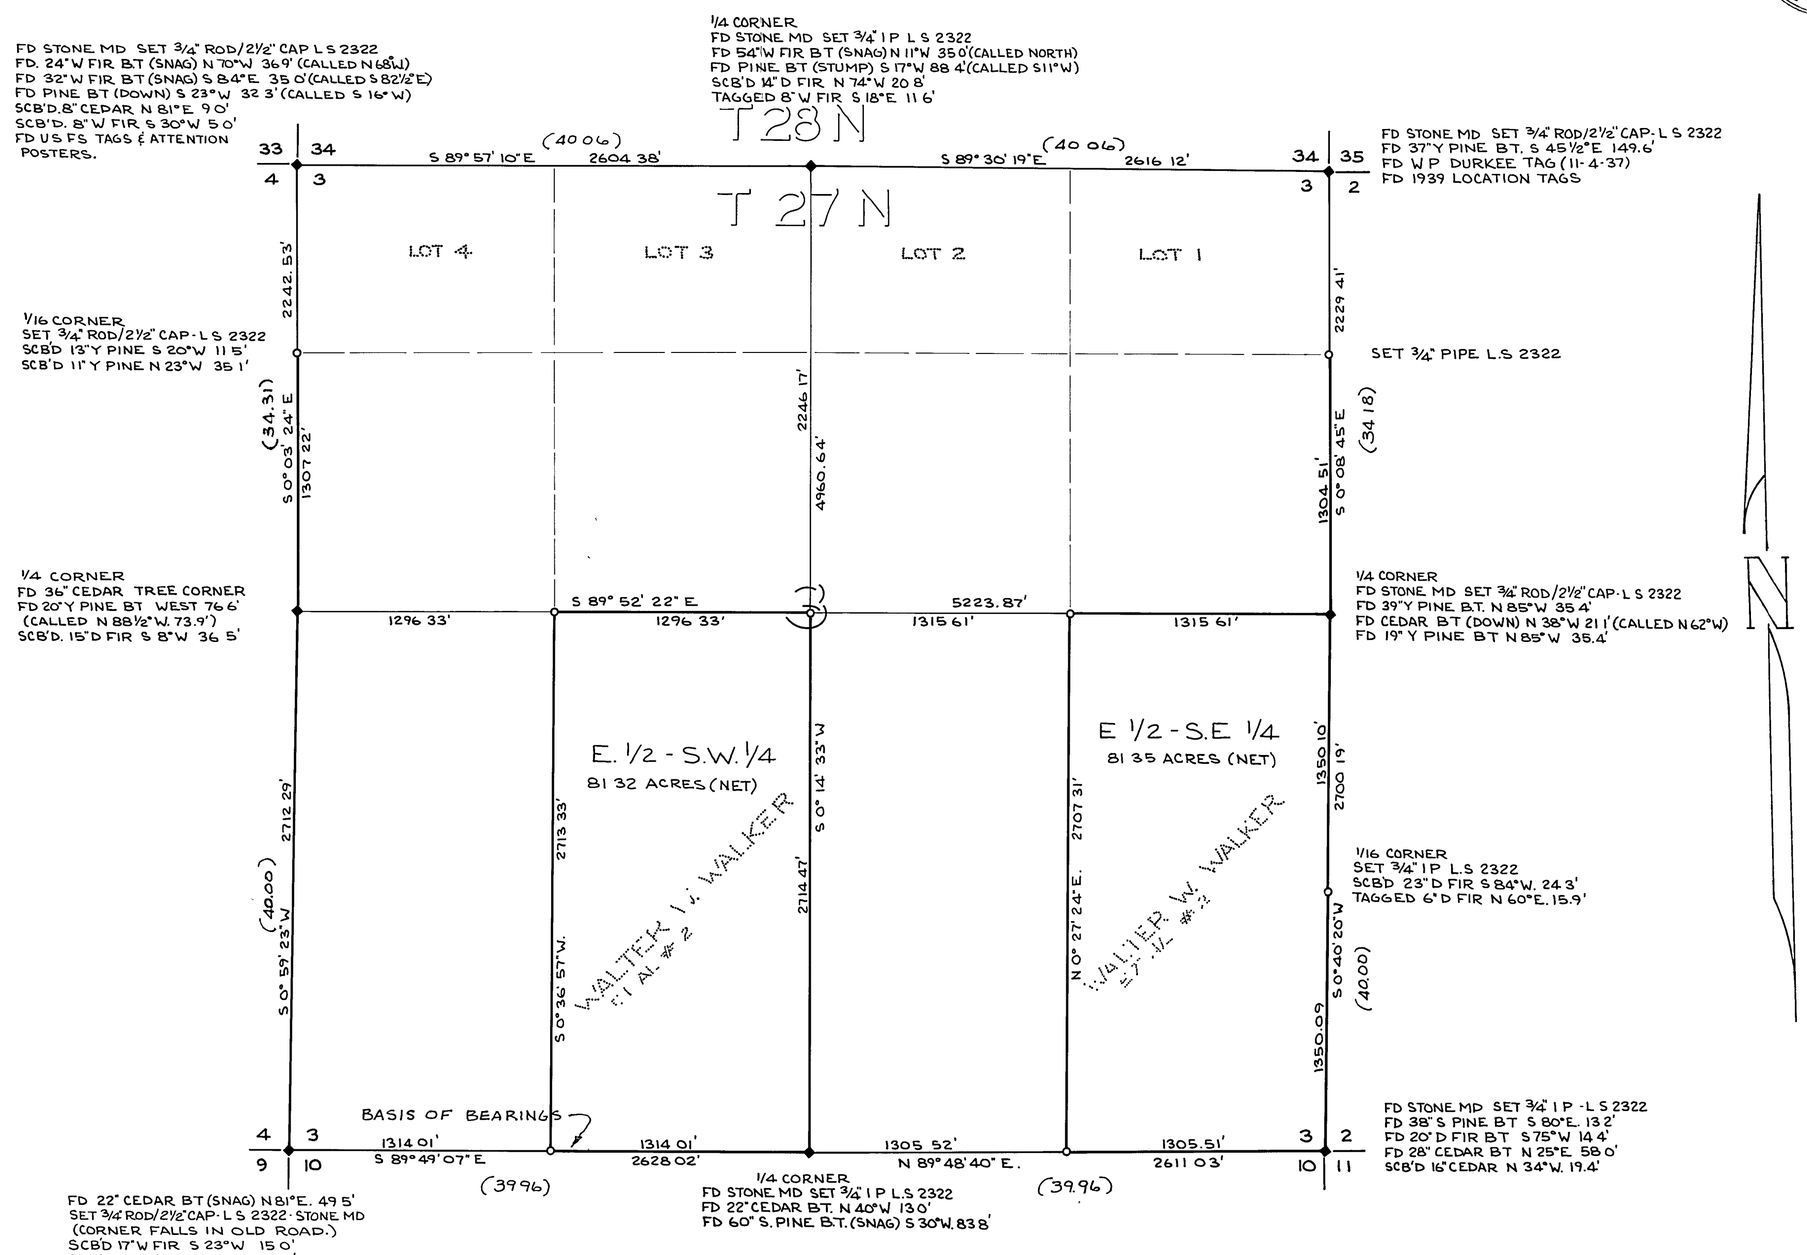

LICENSED LAND SURVEYOR
LOREN J. SARGENT
2322
STATE OF CALIFORNIA

SURVEYOR'S CERTIFICATE

THIS MAP CORRECTLY REPRESENTS A SURVEY MADE BY ME OR UNDER MY DIRECTION IN CONFORMANCE WITH THE REQUIREMENTS OF THE LAND SURVEYOR'S ACT AT THE REQUEST OF W M BEATY IN NOVEMBER 1974

Loren J. Sargent
LOREN J. SARGENT, L S 2322

COUNTY SURVEYOR'S CERTIFICATE

THIS MAP HAS BEEN EXAMINED FOR CONFORMANCE WITH THE REQUIREMENTS OF THE LAND SURVEYOR'S ACT THIS 18TH DAY OF February 1975

COUNTY SURVEYOR Jay A. Fiter

5030

RECORDER'S CERTIFICATE

FILED THIS 18TH DAY OF February 1975, AT 4:00 P.M IN BOOK 4 OF RECORD OF SURVEY AT PAGE 77, AT THE REQUEST OF COUNTY ENGINEER.

COUNTY RECORDER Dorothy New Marley
FEE: $5.00

LEGEND

◆ INDICATES: FOUND CORNER AS NOTED.
o INDICATES: SET CORNER AS NOTED.
—— INDICATES: MARKED PROPERTY LINES.
( ) G.L.O. DATA

RECORD OF SURVEY
FOR *WALTER W. WALKER* ET AL #2
IN SECTION 3 T.27N. R.10E. M.D.M.
IN THE UNINCORPORATED TERRITORY OF PLUMAS COUNTY, CALIFORNIA.

NOVEMBER 1974 SCALE: 1"=500'
LOREN J. SARGENT, L.S. 2322

SHEET 1 OF 1

4 RS 77