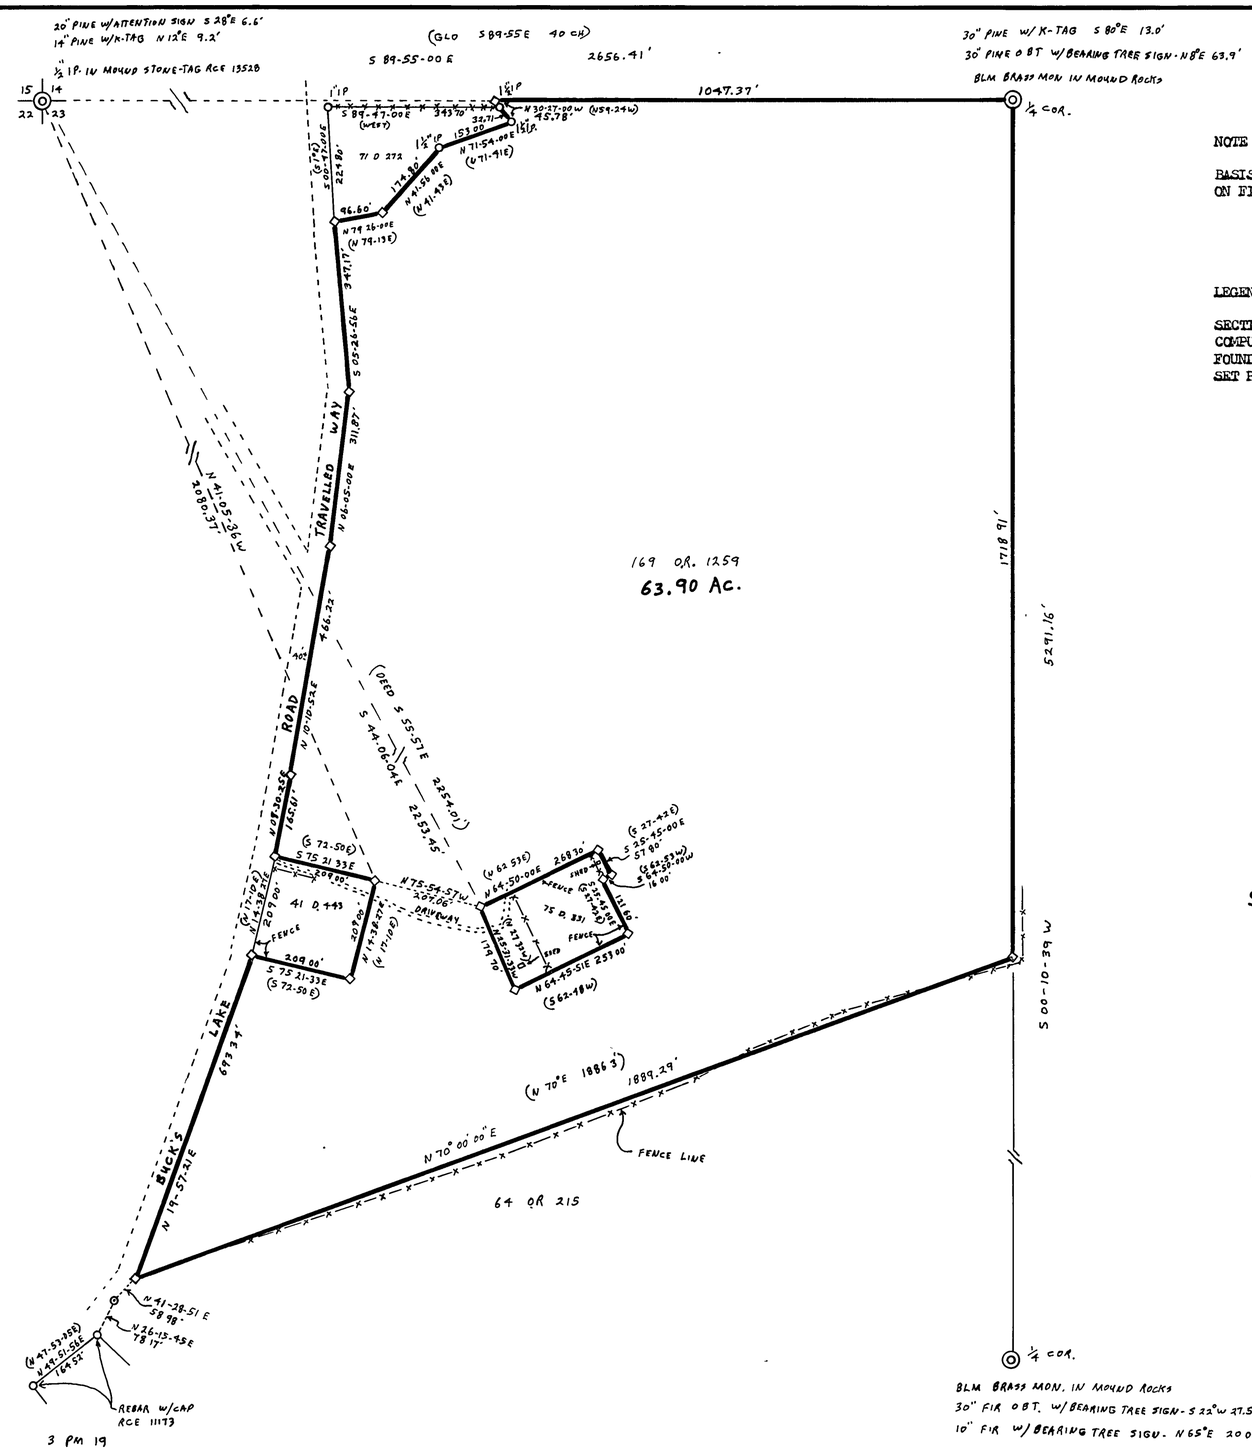

NOTE

BASIS OF BEARING IS TAKEN FROM THE ORIGINAL G.L.O. PLAT AND NOTES ON FILE IN THE U.S.F.S. RECORDS.

LEGEND

SECTION CORNER OR 1/4 CORNER AS SHOWN HEREON ◎
COMPUTED CORNER LOCATION ⊙
FOUND POINT AS IDENTIFIED HEREON ○
SET REBAR WITH PLASTIC CAP STAMPED LS 3297 ◇

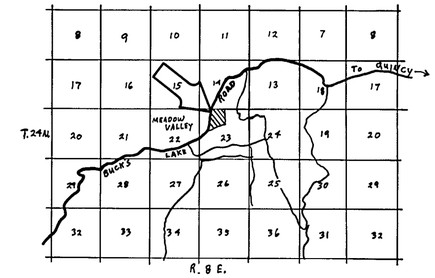

LOCATION MAP

SURVEYOR'S CERTIFICATE

THIS MAP CORRECTLY REPRESENTS A SURVEY MADE BY ME OR UNDER MY DIRECTION IN CONFORMANCE WITH THE REQUIREMENTS OF THE LAND SURVEYOR'S ACT AT THE REQUEST OF C. HILL IN DECEMBER 1976.

THIS RECORD OF SURVEY DOES NOT CONSTITUTE A SUBDIVISION UNDER CHAPTER 2 ARTICLE 3 SECTION 11535 OF THE BUSINESS AND PROFESSIONS CODE.

Gerald C. Henderson
GERALD C. HENDERSON LS 3297

COUNTY SURVEYOR'S CERTIFICATE

THIS MAP HAS BEEN EXAMINED FOR CONFORMANCE WITH THE REQUIREMENTS OF THE LAND SURVEYOR'S ACT THIS 26TH DAY OF January, 1977.

Larry A. Fites
LARRY A. FITES RCE 13225
PLUMAS COUNTY SURVEYOR

RECORDER'S CERTIFICATE

FILED THIS 26TH DAY OF JANUARY, 1977, AT 3:10 P.M. IN BOOK 4 OF RECORD OF SURVEYS AT PAGE 113, AT THE REQUEST OF GERALD C. HENDERSON.

FEE $5.00

FILE NO. 5706

Raynelle Slaten
RAYNELLE SLATEN
COUNTY RECORDER
By Mildred Slaten
Deputy

RECORD OF SURVEY

FOR

C. HILL DECEMBER 1976

PORTION OF SECTION 23, T. 24N., R. 8E., MDM

PLUMAS COUNTY, CALIFORNIA

GERALD C. HENDERSON
LICENSED LAND SURVEYOR
P. O. BOX 13
PORTOLA, CALIFORNIA