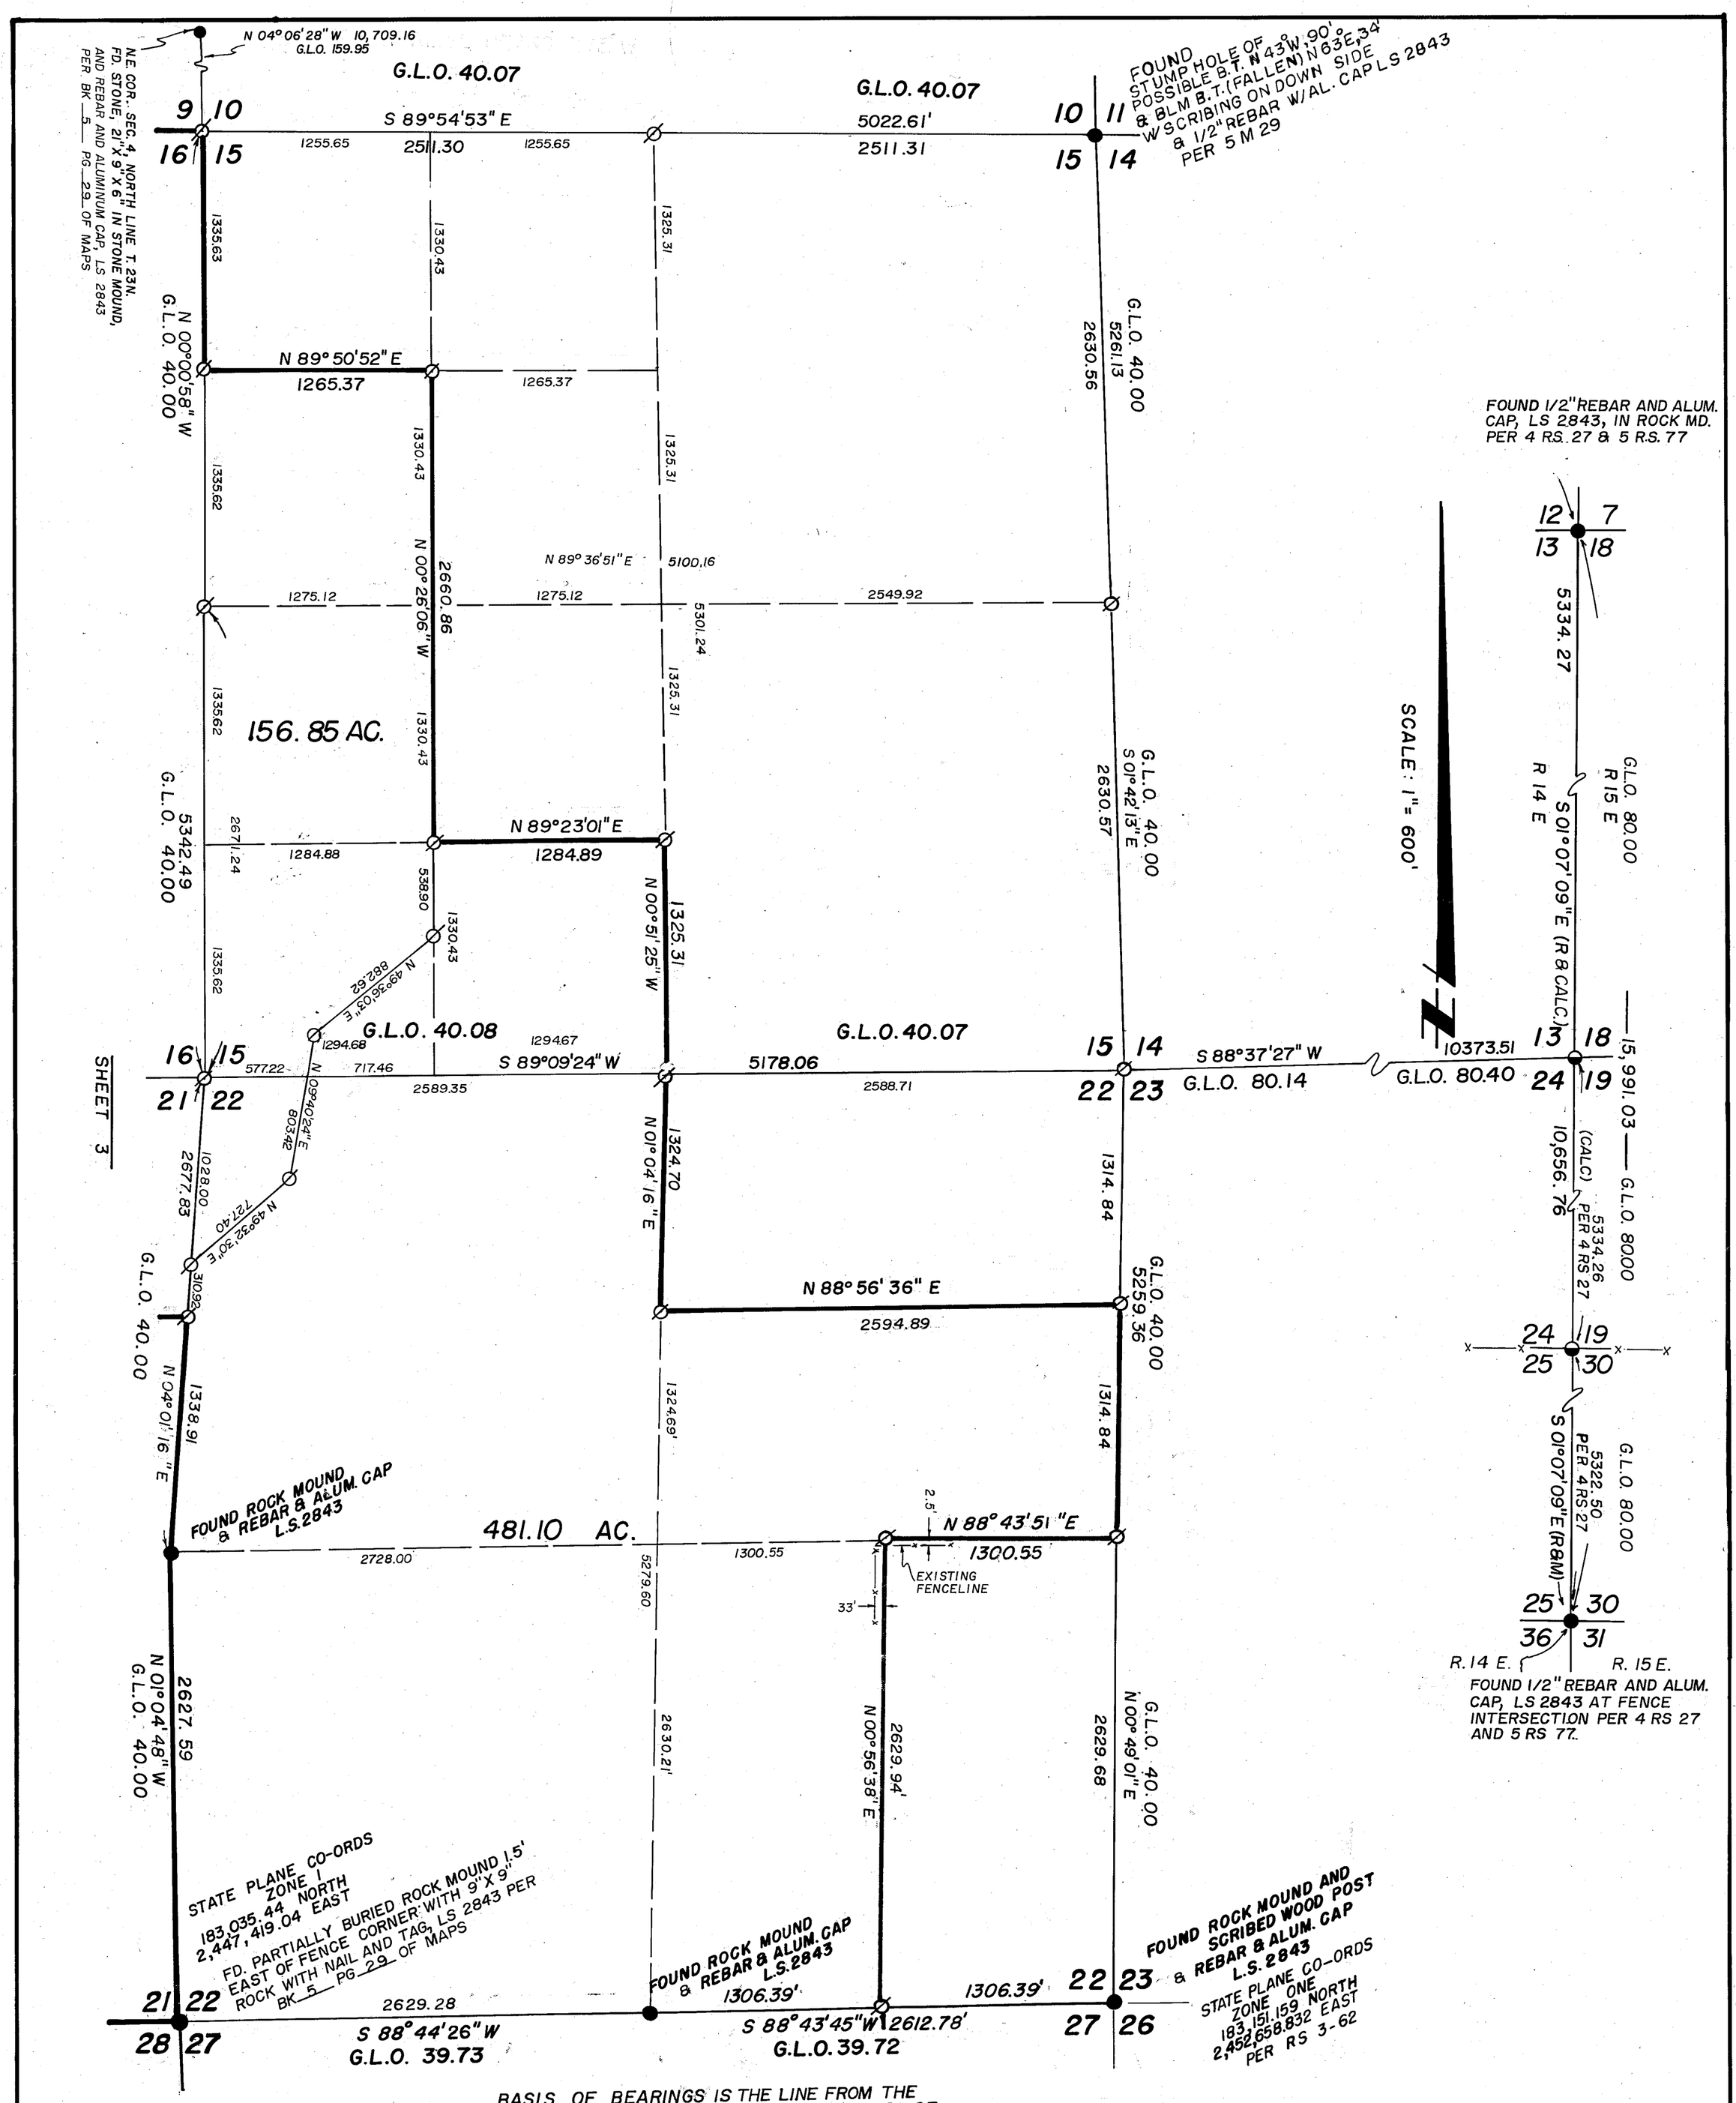

SHEET 3

BASIS OF BEARINGS IS THE LINE FROM THE SW CORNER OF SEC. 22 TO THE SE CORNER OF SEC. 22 PER 3 RS 62.

Sheet 7

LEGEND

- ● FOUND POINT AS NOTED
- ○ SET 1/2" REBAR & ALUM. CAP L.S 2843
- (R) RECORD
- (M) MEASURED
- ◒ COMPUTED POINT, NOTHING SET
- Ø FOUND REBAR & ALUMINUM CAP, LS 2843 PER BK 5 PG 29 OF MAPS

RECORD OF SURVEY
FOR

RAMELLI INVESTMENT GROUP

A PORTION OF SECTION 22 & A PORTION OF W. 1/2 SECTION 15
T. 23 N. R. 14 E. M.D.B. & M.
PLUMAS COUNTY CALIFORNIA

SHEET 4 OF 11