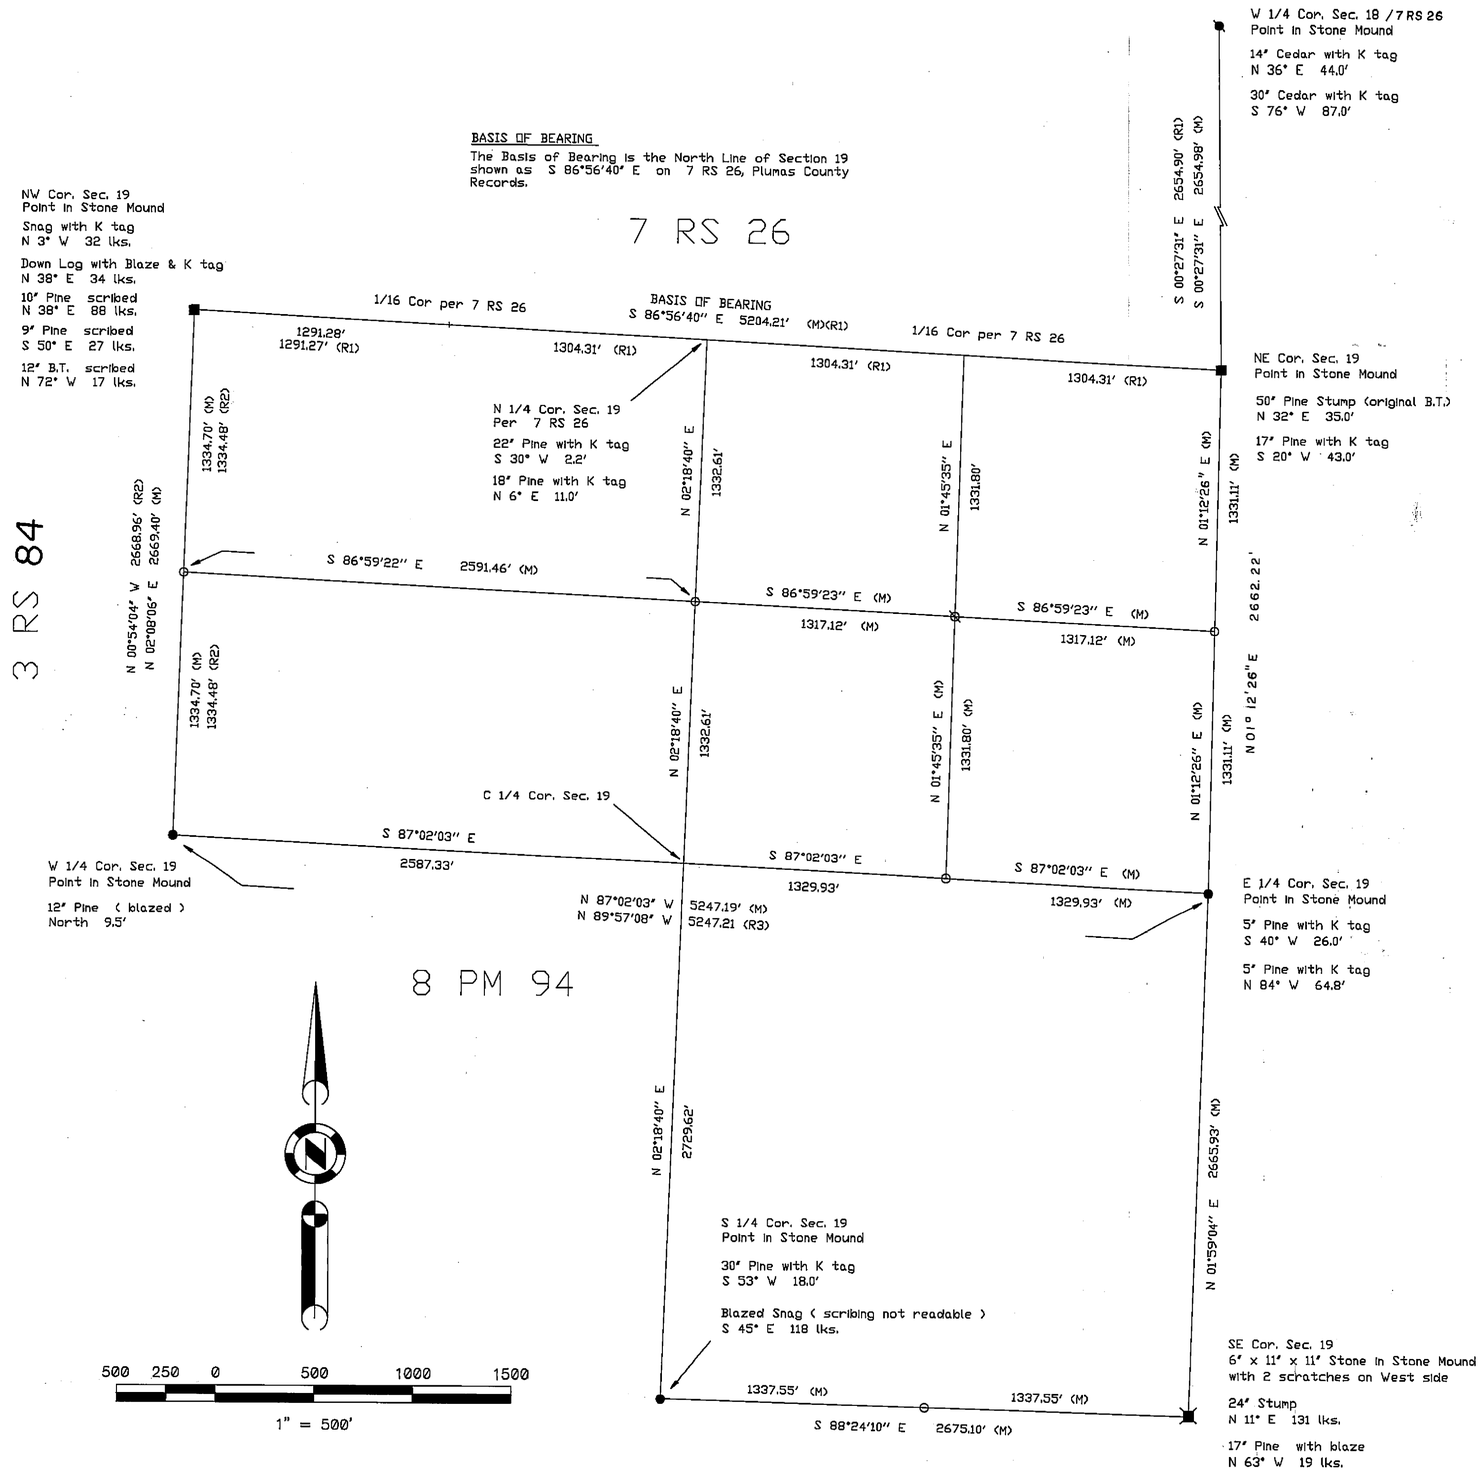

SURVEYOR'S STATEMENT

This map correctly represents a survey made by me or under my direction in conformance with the requirements of the Land Surveyor's Act at the request of Harvey West in October, 1988.

LICENSED LAND SURVEYOR
JOHN W. HAMBY
L.S. 2843
Exp. 6-30-92
STATE OF CALIFORNIA

John W. Hamby L.S. 2843

COUNTY SURVEYOR'S STATEMENT

This map has been examined in accordance with Section 8766 of the Land Surveyor's Act this 22nd *day of* NOVEMBER, *1988.*

Lawrence J. Brock R.C.E. 13528

COUNTY RECORDER'S STATEMENT

Filed this 22nd *day of* NOVEMBER, *1988 at* 2:45 P.m. *in Book* 8 *of Record of Surveys, at page* 46, *at the request of the County Engineer.*

Fee 5.00
File No. 4814

Ila Diggs
County Recorder
By Becki Cammack
Deputy

LEGEND

- FOUND Point as described **(SET TAG L.S.2843)**
- FOUND 3 1/4" B.L.M. Brass Disc **/ 7 RS 26**
- FOUND 3/4" I.P. in Stone Mound tagged LS 2846
- FOUND 1/2" Rebar with Cap LS 3297 **/ 8 PM 94**
- SET Alum. Cap in Rock LS 2843
- SET 5/8" Rebar & Alum. Cap LS 2843

(M) MEASURED
(R1) RECORD per 7 RS 26
(R2) RECORD per 3 RS **84**
(R3) RECORD per 8 PM 94

RECORD OF SURVEY

FOR

Harvey West

A portion of Sec. 19 T.22 N. R.13 E. M.D.B.& M.
PLUMAS COUNTY – CALIFORNIA
Scale 1" = 500' October, 1988

HAMBY SURVEYING, INC.
P.O. Box 1209 ph.(916) 832-5571
PORTOLA, CA. 96122

88051

SHEET 1 of 1