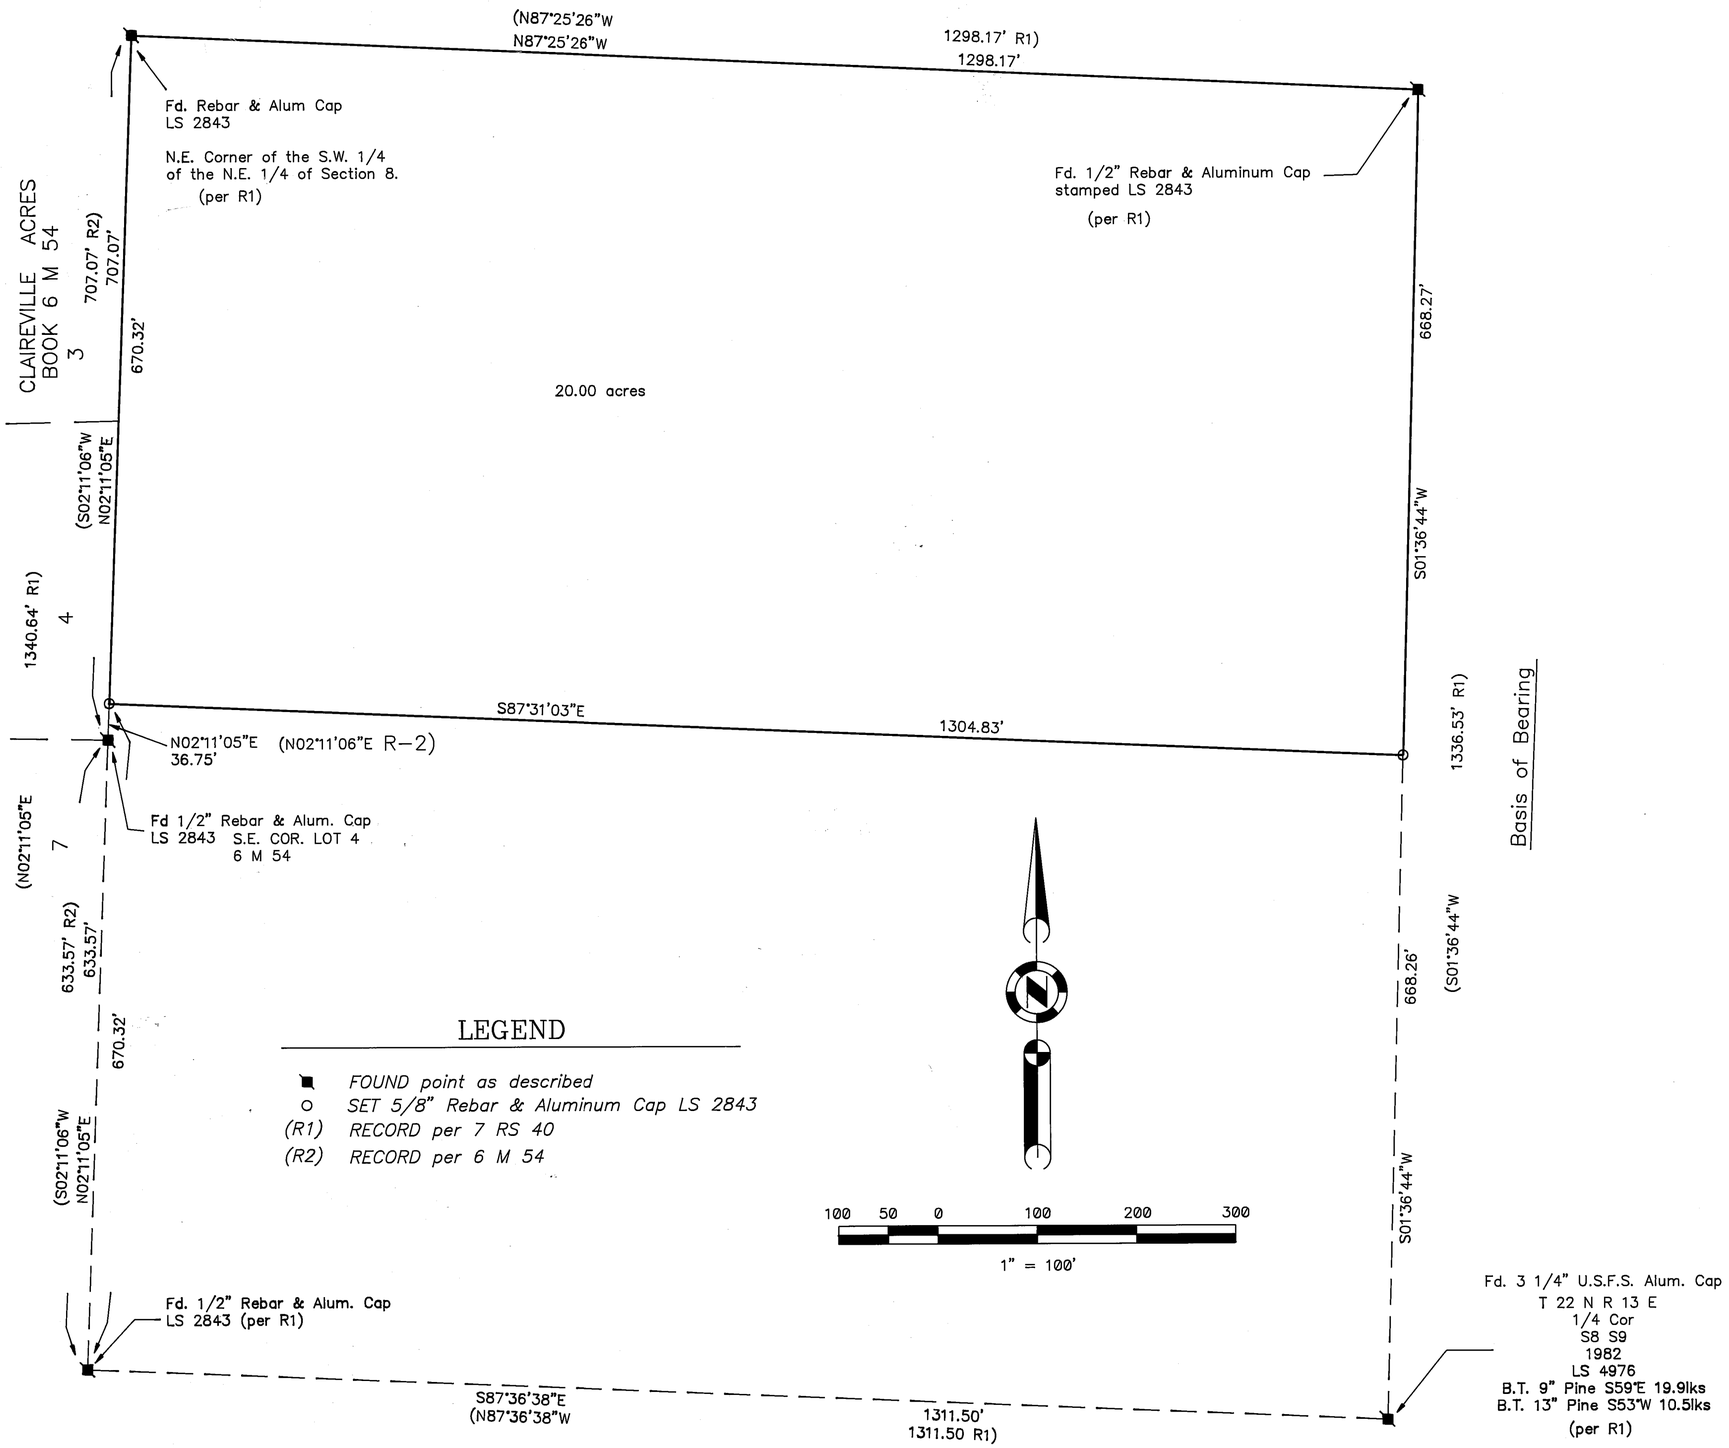

91041

SURVEYOR'S STATEMENT

This map correctly represents a survey made by me or under my direction in conformance with the requirements of the Land Surveyors' Act at the request of Jim Murphy in June, 1991.

LICENSED LAND SURVEYOR
JOHN W. HAMBY
L.S. 2843
Exp. 6-30-92
STATE OF CALIFORNIA

John W. Hamby
John W. Hamby LS 2843

COUNTY SURVEYOR'S STATEMENT

This map has been examined in accordance with Section 8766 of the Land Surveyors' Act this 1st *day of* August, *1991*

Lawrence J. Brock
Lawrence J. Brock RCE 13528
PLUMAS COUNTY SURVEYOR
EXPIRATION DATE 3/31/93

RECORDER'S STATEMENT

Filed this 1st *day of* August, *1991 at* 11:51 Am. *in Book* 9 *of Record of Surveys, at page* 20, *at the request of the County Engineer.*

Fee $ 5.00
File No. 5678

Judith Wells
County Recorder
by Beth Cammack
Deputy

BASIS OF BEARING

The Basis of Bearing is the West Line of the N.W. 1/4 OF Section 9 shown as S 01° 36' 44" W per 7 RS 40

RECORD OF SURVEY
for
Jim Murphy

A portion of the NE 1/4 of Section 8
T. 22 N., R. 13 E., M.D.M.

PLUMAS COUNTY – CALIFORNIA
SCALE 1" = 100' JUNE, 1991

HAMBY SURVEYING INC.
P.O. Box 1209
PORTOLA, CA. 96122
Phone 916-832-5571

SHEET 1 OF 1