Basis of Bearings

The Basis of Bearings of this survey is the East line of the NE 1/4 of Section 34 shown as S 00°46'06" E, on Sheet 10 of 11 of 6 RS 66, Plumas County records

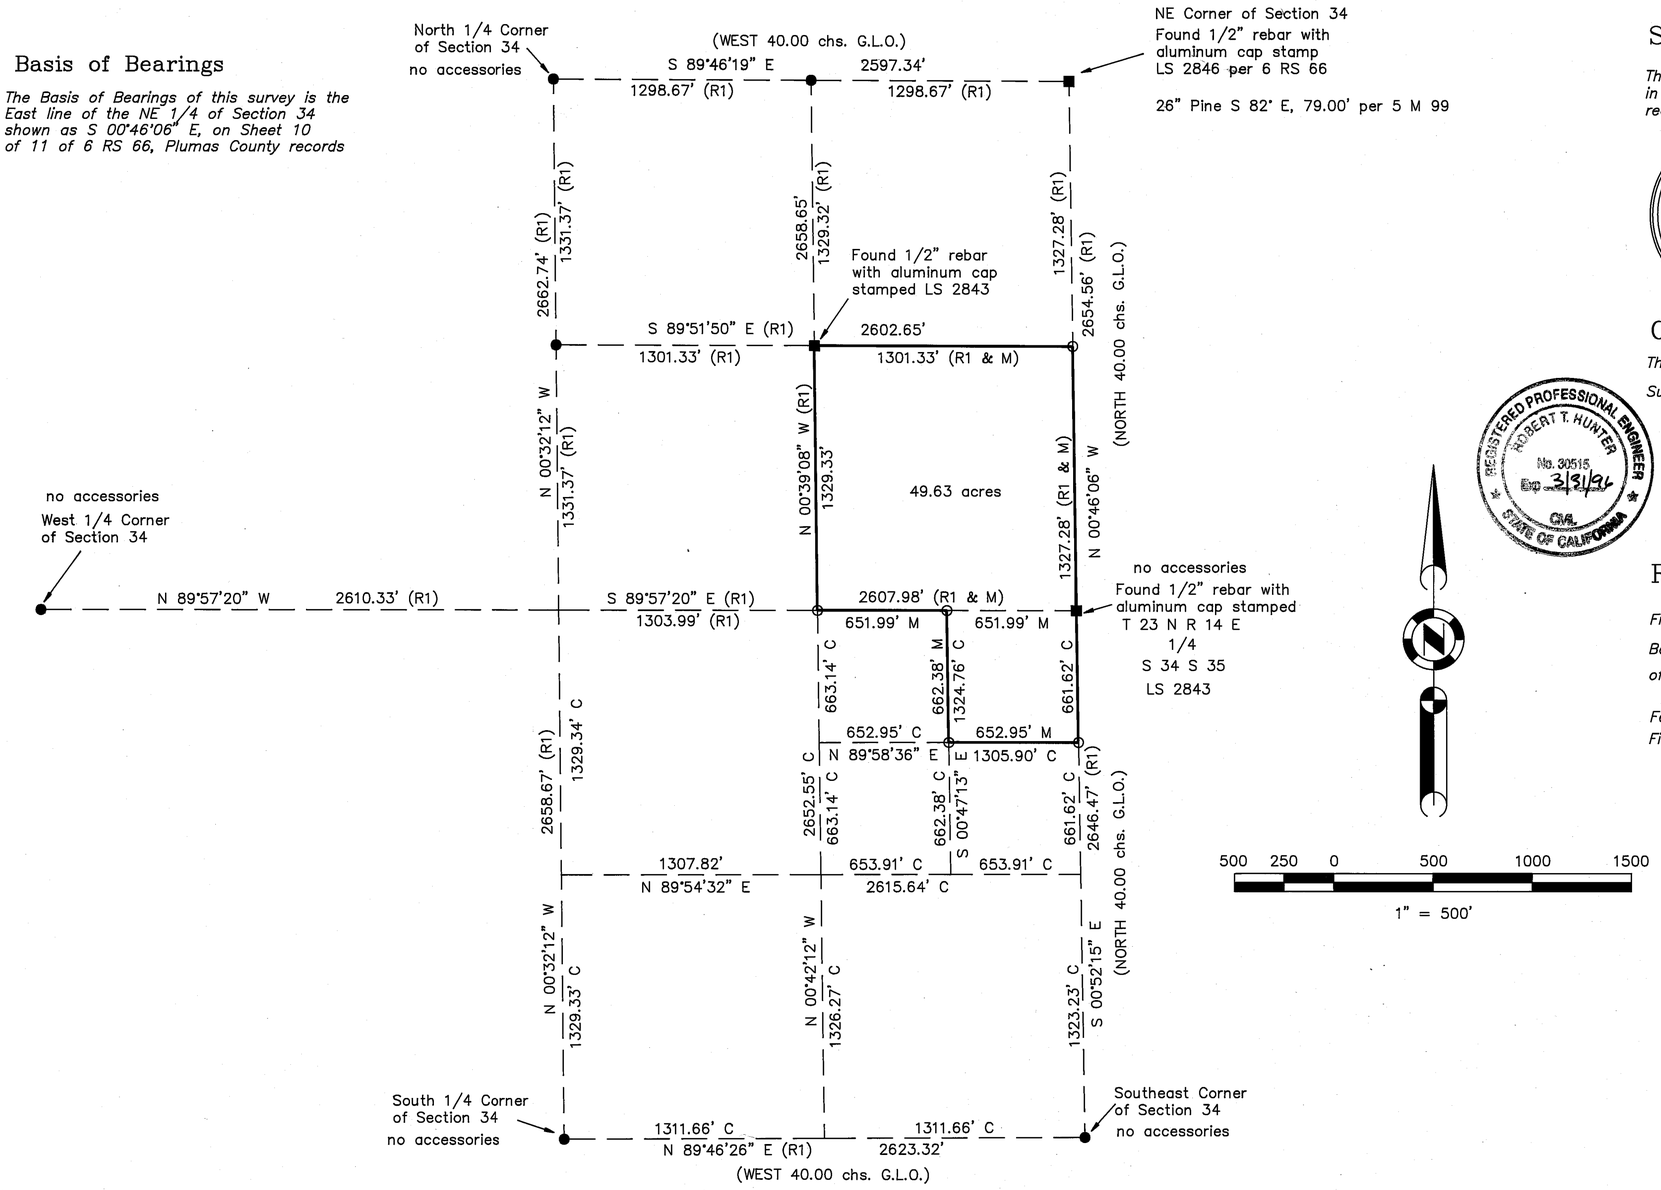

SURVEYOR'S STATEMENT

This map correctly represents a survey made by me or under my direction in conformance with the requirements of the Land Surveyors' Act at the request of Dan and Karen Taylor in August, 1993.

LICENSED LAND SURVEYOR
JOHN W. HAMBY
L.S. 2843
Exp. 6-30-96
STATE OF CALIFORNIA

John W. Hamby LS 2843

COUNTY SURVEYOR'S STATEMENT

This map has been examined in accordance with Section 8766 of the Land Surveyors' Act this 18 th day of October, 1993.

R. Tom Hunter RCE 30515
PLUMAS COUNTY SURVEYOR
License Expiration Date 3/31/96

REGISTERED PROFESSIONAL ENGINEER
ROBERT T. HUNTER
No. 30515
Exp. 3/31/96
CIVIL
STATE OF CALIFORNIA

RECORDER'S STATEMENT

Filed this 18TH *day of* OCTOBER, *1993 at* 1:28 p.m. *in Book* 9 *of Record of Surveys, at page* 128, *at the request of the County Surveyor.*

Fee 5.00
File No. 8190

Judith Wells
County Recorder
by Jillian L. Payne
Deputy

LEGEND

- ■ *FOUND point as described*
- ● *RECORD Rebar and Cap LS 2843 per 6 RS 66*
- ○ *SET 5/8" Rebar with Aluminum Cap LS 2843*
- *(R1) RECORD per 6 RS 66*
- *C Computed*
- *M Measured*

RECORD OF SURVEY for Dan & Karen Taylor

A portion of the East 1/2 of Section 34
T. 23 N., R. 14 E., M.D.M.

PLUMAS COUNTY — CALIFORNIA
SCALE 1" = 500' August, 1993

Hamby Surveying Inc.
P.O. Box 1209
Portola, CA 96122
(916) 832-5571

SHEET 1 OF 1

93046