Basis of Bearings

The Basis of Bearings of this map is the line from the Northeast corner of Block 36 to the Northeast corner of Block 35 shown as N88°49'34"E in Book 8 of Record of Surveys at page 109, Plumas County records.

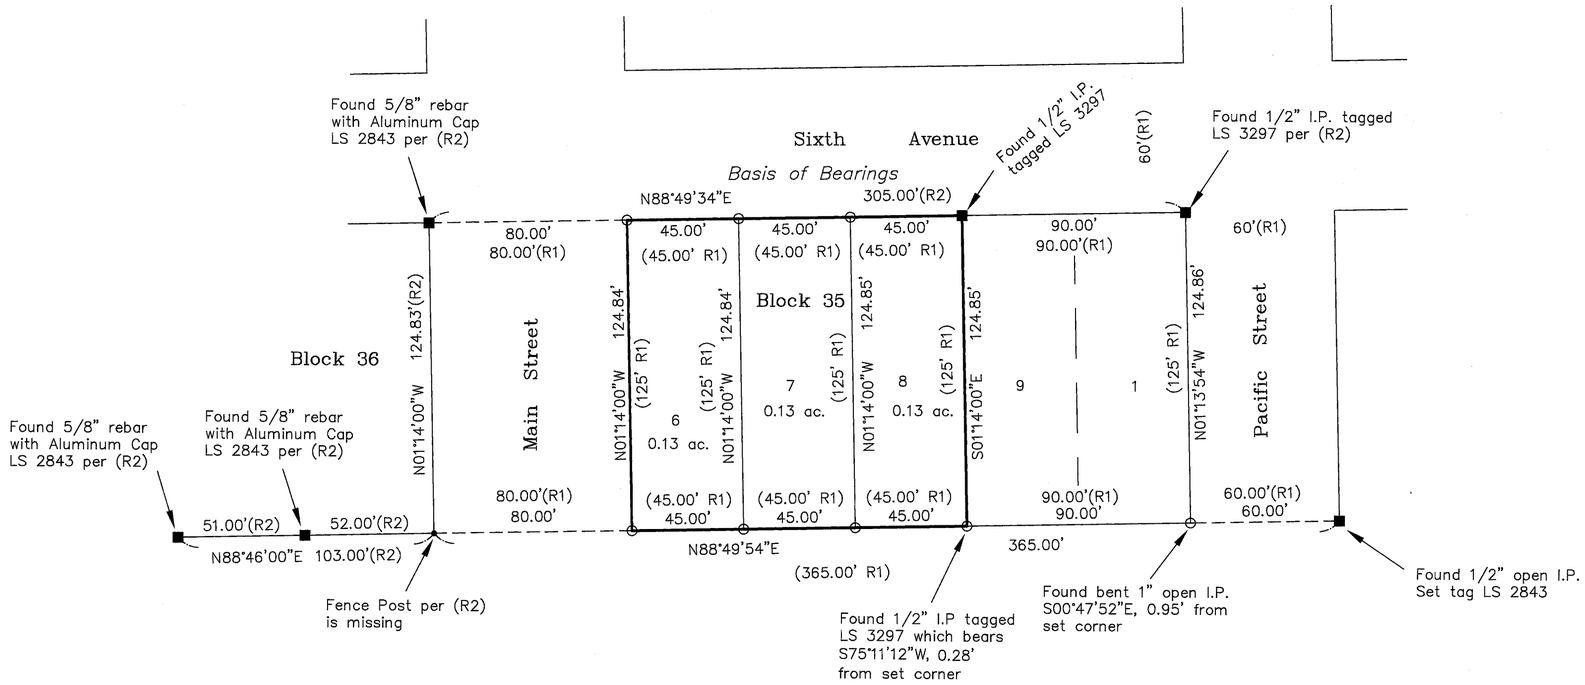

SURVEYOR'S STATEMENT

This map correctly represents a survey made by me or under my direction in conformance with the requirements of the Land Surveyors' Act at the request of Darel Richardson in August, 1997.

LICENSED LAND SURVEYOR
JOHN W. HAMBY
Exp. 6-30-00
L.S. 2843
STATE OF CALIFORNIA

John W Hamby
John W. Hamby LS 2843

COUNTY SURVEYOR'S STATEMENT

This map has been examined in accordance with Section 8766 of the Land Surveyors' Act this 1st *day of* October, *1997.*

R Tom Hunter
R. Tom Hunter RCE 30515
PLUMAS COUNTY SURVEYOR
License Expiration Date 3/31/00

RECORDER'S STATEMENT

Filed this 1st *day of* October, *1997 at* 2:15 P.m. *in Book* 11 *of Record of Surveys, at page* 13, *at the request of the County Surveyor.*

Fee $8.00
File No. 6876

Judith Wells
County Recorder
by _____ Deputy

LEGEND

- ■ *FOUND point as described*
- ○ *SET 5/8" Rebar & Aluminum Cap LS 2843*
- • *Computed point*
- *(R1) RECORD per Roberts Lumber Co. Addition to Portola*
- *(R2) RECORD per 8 RS 109*

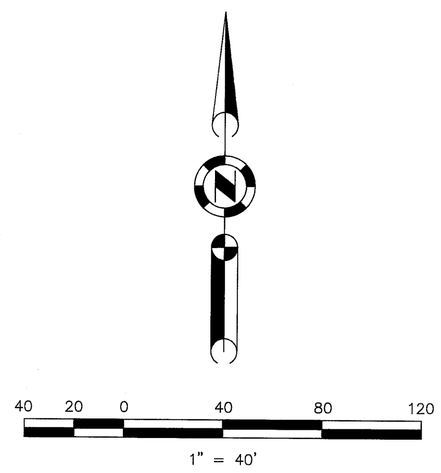

RECORD OF SURVEY
for
Darel Richardson

Lots 6, 7, & 8 of Block 35
Roberts Lumber Company's Addition ot Portola
A portion of Section 1
T. 22 N., R. 13 E., M.D.M.

Plumas County ~ California
Scale 1" = 40' April, 1997

Hamby Surveying Inc.
P.O. Box 1209
Portola, CA 96122
(916) 832-5571

97018

SHEET 1 OF 1