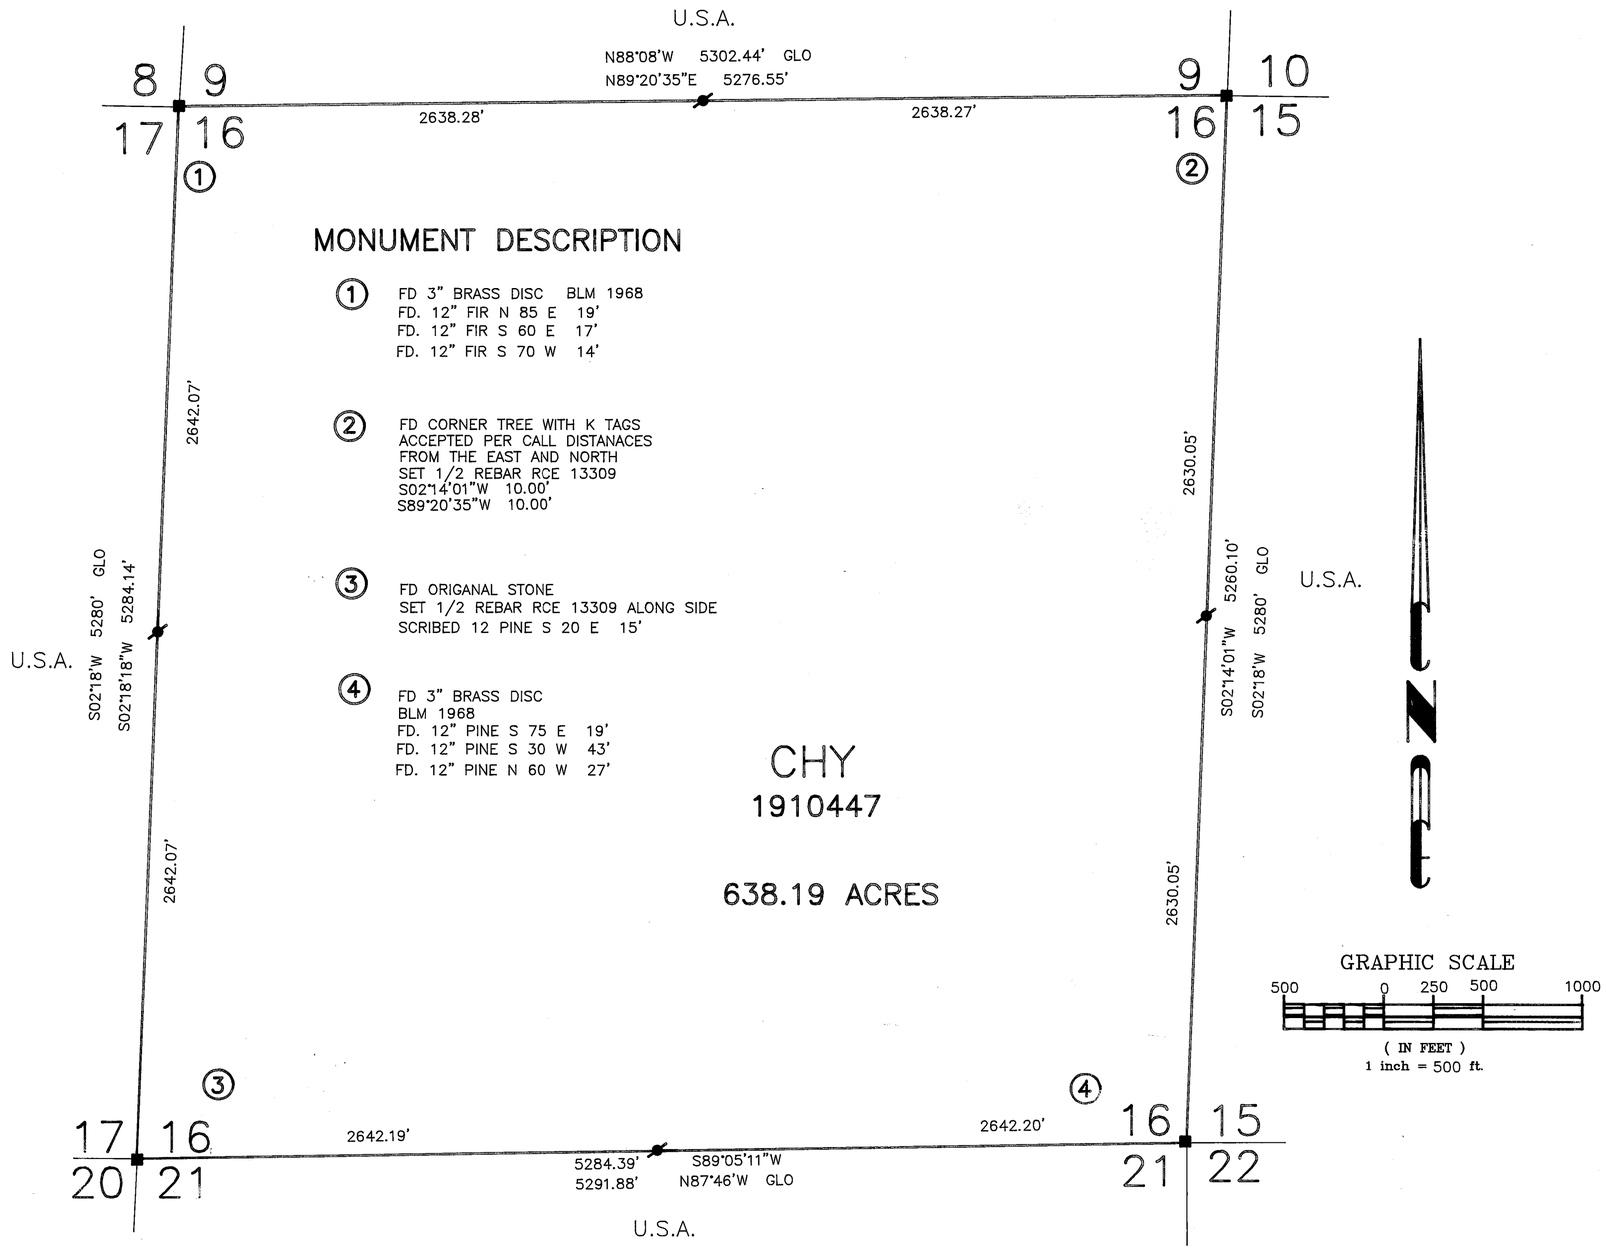

MONUMENT DESCRIPTION

1. FD 3" BRASS DISC BLM 1968
   FD. 12" FIR N 85 E 19'
   FD. 12" FIR S 60 E 17'
   FD. 12" FIR S 70 W 14'

2. FD CORNER TREE WITH K TAGS
   ACCEPTED PER CALL DISTANACES
   FROM THE EAST AND NORTH
   SET 1/2 REBAR RCE 13309
   S02°14'01"W 10.00'
   S89°20'35"W 10.00'

3. FD ORIGANAL STONE
   SET 1/2 REBAR RCE 13309 ALONG SIDE
   SCRIBED 12 PINE S 20 E 15'

4. FD 3" BRASS DISC
   BLM 1968
   FD. 12" PINE S 75 E 19'
   FD. 12" PINE S 30 W 43'
   FD. 12" PINE N 60 W 27'

GRAPHIC SCALE

500 0 250 500 1000

(IN FEET)
1 inch = 500 ft.

SURVEYOR'S STATEMENT:

THIS MAP CORRECTLY REPRESENTS A SURVEY MADE BY ME OR UNDER MY DIRECTION IN CONFORMANCE WITH THE REQUIREMENTS OF THE LAND SURVEYOR'S ACT AT THE REQUEST OF THE CHY CO. IN AUGUST, 1997.

JIM B. CRANMER, RCE 13309
CRANMER ENGINEERING, INC.
LICENSE EXPIRES: 3-31-01

REGISTERED PROFESSIONAL ENGINEER
JIM B. CRANMER
No. 13309
Exp. 3-31-01
CIVIL
STATE OF CALIFORNIA

COUNTY SURVEYOR'S STATEMENT:

THIS MAP HAS BEEN EXAMINED IN ACCORDANCE WITH SECTION 8766 OF THE LAND SURVEYOR'S ACT THIS 6TH DAY OF November, 1997.

R. TOM HUNTER
RCE 30515
LICENSE EXPIRES: 3/31/00

COUNTY RECORDER'S STATEMENT:

FILED THIS 6TH DAY OF November, 1997, AT 1:31 P.M. IN BOOK 11 OF SURVEYS, AT PAGE 21, AT THE REQUEST OF THE COUNTY SURVEYOR.

FEE: $8.00

JUDITH WELLS
COUNTY RECORDER,

DOC. NO, 8042

BY DEPUTY

BASIS OF BEARINGS

THE MERIDIAN OF THIS SURVEY IS BASED UPON G.P.S. POSITIONING USING NAD 83, CALIFORNIA STATE COORDINATES, ZONE 1
DISTANCES ARE GROUND
BEARINGS ARE GROUND
GROUND TO GRID : 0.999761

MONUMENT LEGEND:

- SET 1/2" REBAR & CAP STAMPED R.C.E. 13309
- FOUND MONUMENT AS NOTED
- NOTHING FOUND, NOTHING SET

RECORD OF SURVEY FOR
THE CHY CO.

BEING A PORTION OF
SEC. 16, T.27N., R.11., M.D.M.
IN THE UNINCORPORATED TERRITORY OF
PLUMAS COUNTY, CALIFORNIA
SCALE: 1" = 500' AUGUST, 1997
CRANMER ENGINEERING INC.
GRASS VALLEY, CALIFORNIA

SHEET 1 OF 1

97044
JER