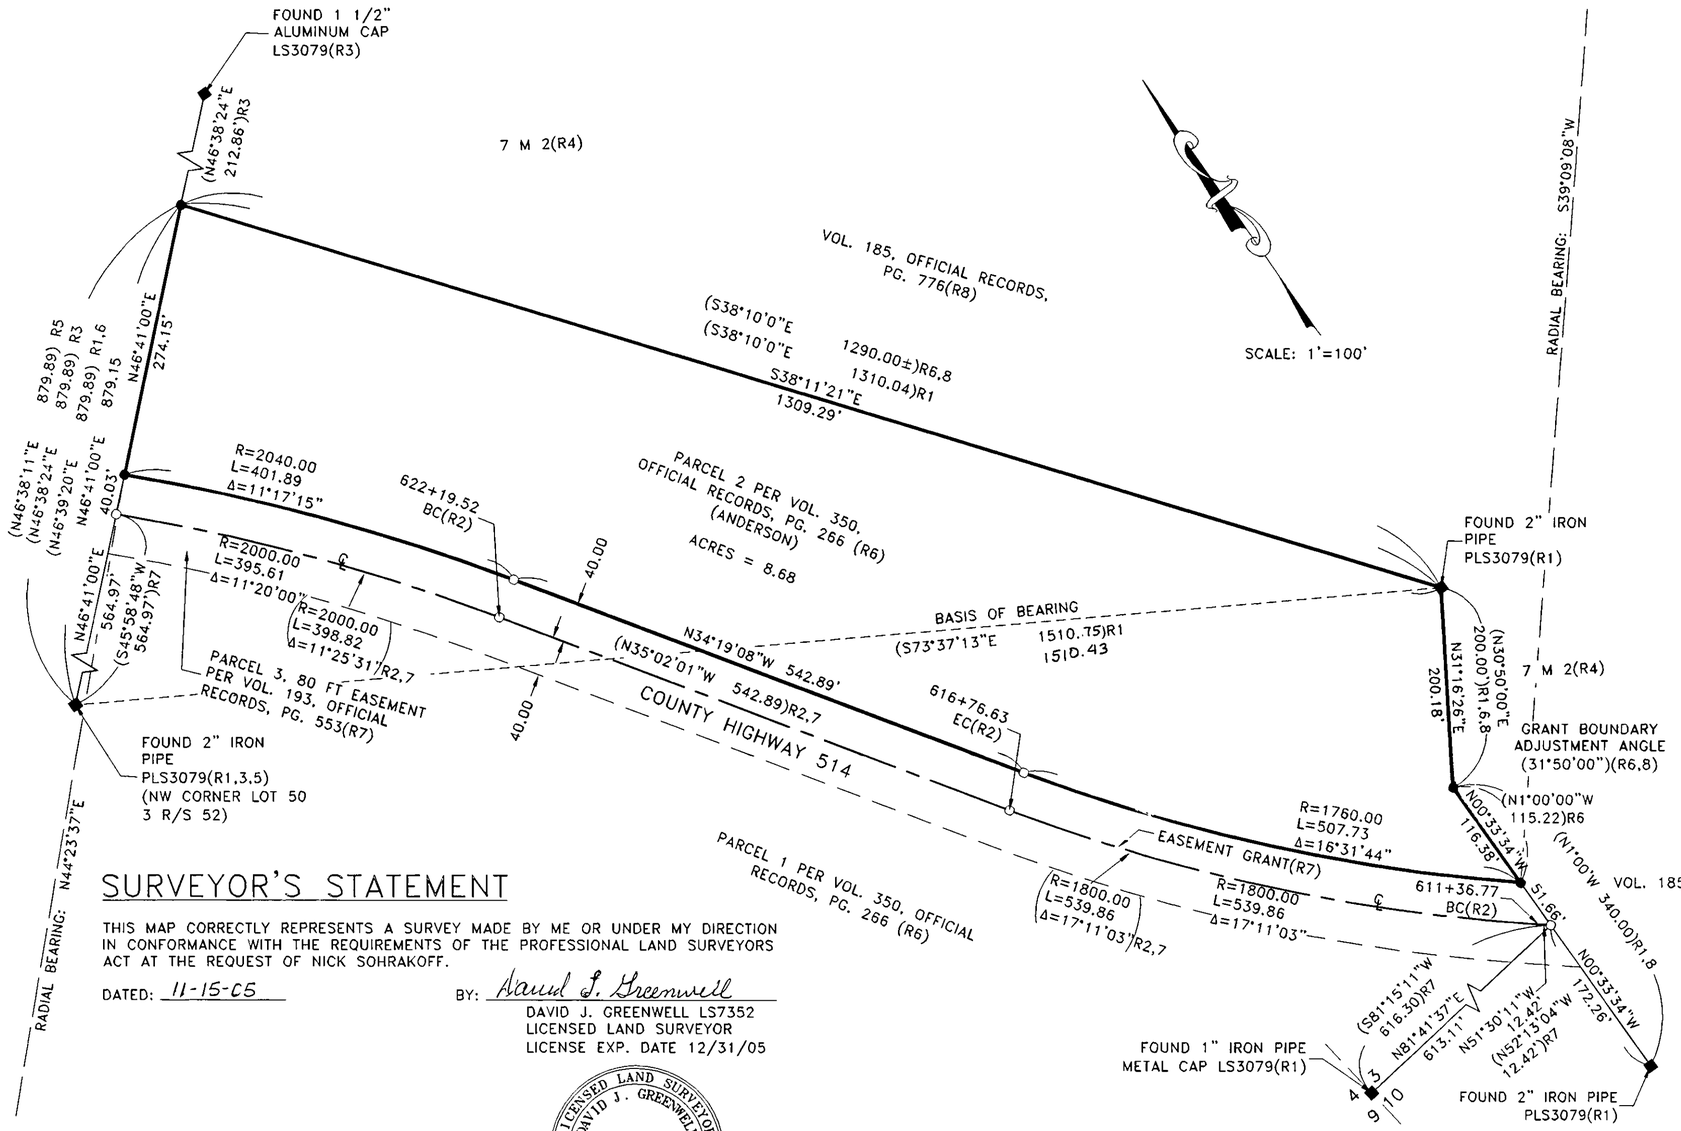

RECORD REFERENCES

(R-1)	BOOK 4, RECORD OF SURVEYS, PAGE 88
(R-2)	PLUMAS COUNTY HIGHWAY PROJECT NO. S-527 (11)
(R-3)	BOOK 5, RECORD OF SURVEYS, PAGE 73
(R-4)	BOOK 7, MAPS, PAGE 2
(R-5)	BOOK 6, PARCEL MAPS, PAGE 9
(R-6)	VOLUME 350, OFFICIAL RECORDS, PAGE 266, PARCEL 2
(R-7)	VOLUME 193, OFFICIAL RECORDS, PAGE 553, EASEMENT GRANT, PARCEL 3
(R-8)	VOLUME 185, OFFICIAL RECORDS, PAGE 776

LEGEND

- ● SET 5/8" REBAR WITH PLASTIC CAP LS 7352
- ■ FOUND MONUMENT AS NOTED
- ○ CALCULATED POINT – NOTHING FOUND OR SET
- ( ) EMBRACES RECORD DATA
- ℄ CENTER LINE
- PROPOSED PROPERTY LINE
- EDGE OF EXISTING ROAD

BASIS OF BEARING

BASED ON TWO FOUND MONUMENTS AS PER R1

SURVEYOR'S STATEMENT

THIS MAP CORRECTLY REPRESENTS A SURVEY MADE BY ME OR UNDER MY DIRECTION IN CONFORMANCE WITH THE REQUIREMENTS OF THE PROFESSIONAL LAND SURVEYORS ACT AT THE REQUEST OF NICK SOHRAKOFF.

DATED: 11-15-05

BY: David J. Greenwell
DAVID J. GREENWELL LS7352
LICENSED LAND SURVEYOR
LICENSE EXP. DATE 12/31/05

LICENSED LAND SURVEYOR DAVID J. GREENWELL Exp 12/31/05 L S 7352 STATE OF CALIFORNIA

COUNTY SURVEYOR'S STATEMENT

THIS MAP HAS BEEN EXAMINED IN ACCORDANCE WITH SECTION 8766 OF THE PROFESSIONAL LAND SURVEYOR'S ACT THIS 16th DAY OF November, 2005.

BY: R Tom Hunter
R. TOM HUNTER RCE 30515
PLUMAS COUNTY SURVEYOR
LICENSE EXP. DATE 3/31/06

REGISTERED PROFESSIONAL ENGINEER ROBERT T. HUNTER No. 30515 Exp 3-31-06 CIVIL STATE OF CALIFORNIA

COUNTY RECORDER'S STATEMENT

FILED THIS 17th DAY OF November 2005, 11:00 A.M. IN BOOK 13 OF RECORD OFSURVEYS AT PAGE 140 AT THE REQUEST OF THE COUNTY SURVEYOR.

FEE: 8.00

DOCUMENT NO.: 2005-0012498

KATHLEEN WILLIAMS
COUNTY RECORDER
BY: Laura L Davis
DEPUTY

RECORD OF SURVEY

FOR

NICK SOHRAKOFF

BEING A PORTION OF BALD MOUNTAIN EXTENTION LOCATION LOT 50 FILED IN BOOK 3 OF SURVEYS, AT PAGE 52 AND BEING A PORTION OF SECTIONS 3, 9, & 10, TOWNSHIP 21 NORTH, RANGE 9 EAST, M.D.B.&M, AND FILED IN THE OFFICE THE PLUMAS COUNTY RECORDER, QUINCY, CALIFORNIA.

PREPARED BY
DGA&V LAND SURVEYORS
11448 SMITH ROAD, MARYSVILLE, CA 95901, 530-742-5033
SEPTEMBER 20, 2005

SHEET 1 OF 1