LEGEND

- ■ *FOUND point as described*
- ● *FOUND 1/2" I.P. not tagged unless described otherwise*
- ○ *SET 5/8" rebar with Aluminum Cap LS 2843*
- ◐ *Nothing Set corner falls in Spanish Creek*
- • *Nothing Found or Set*

(R1) *RECORD per 5 RS 18*
(R2) *RECORD per 10 RS 116*
(R3) *RECORD per 5 PM 131*
(R4) *RECORD per 480 O.R. 163*
(R5 GLD) *RECORD per 11 RS 90 calculated ground level distances.*
(R6) *RECORD per 521 O.R. 235*
(R7) *RECORD per 224 O.R. 503*
(R8) *RECORD per 420 O.R. 497*
(R9) *RECORD per 6 RS 109*

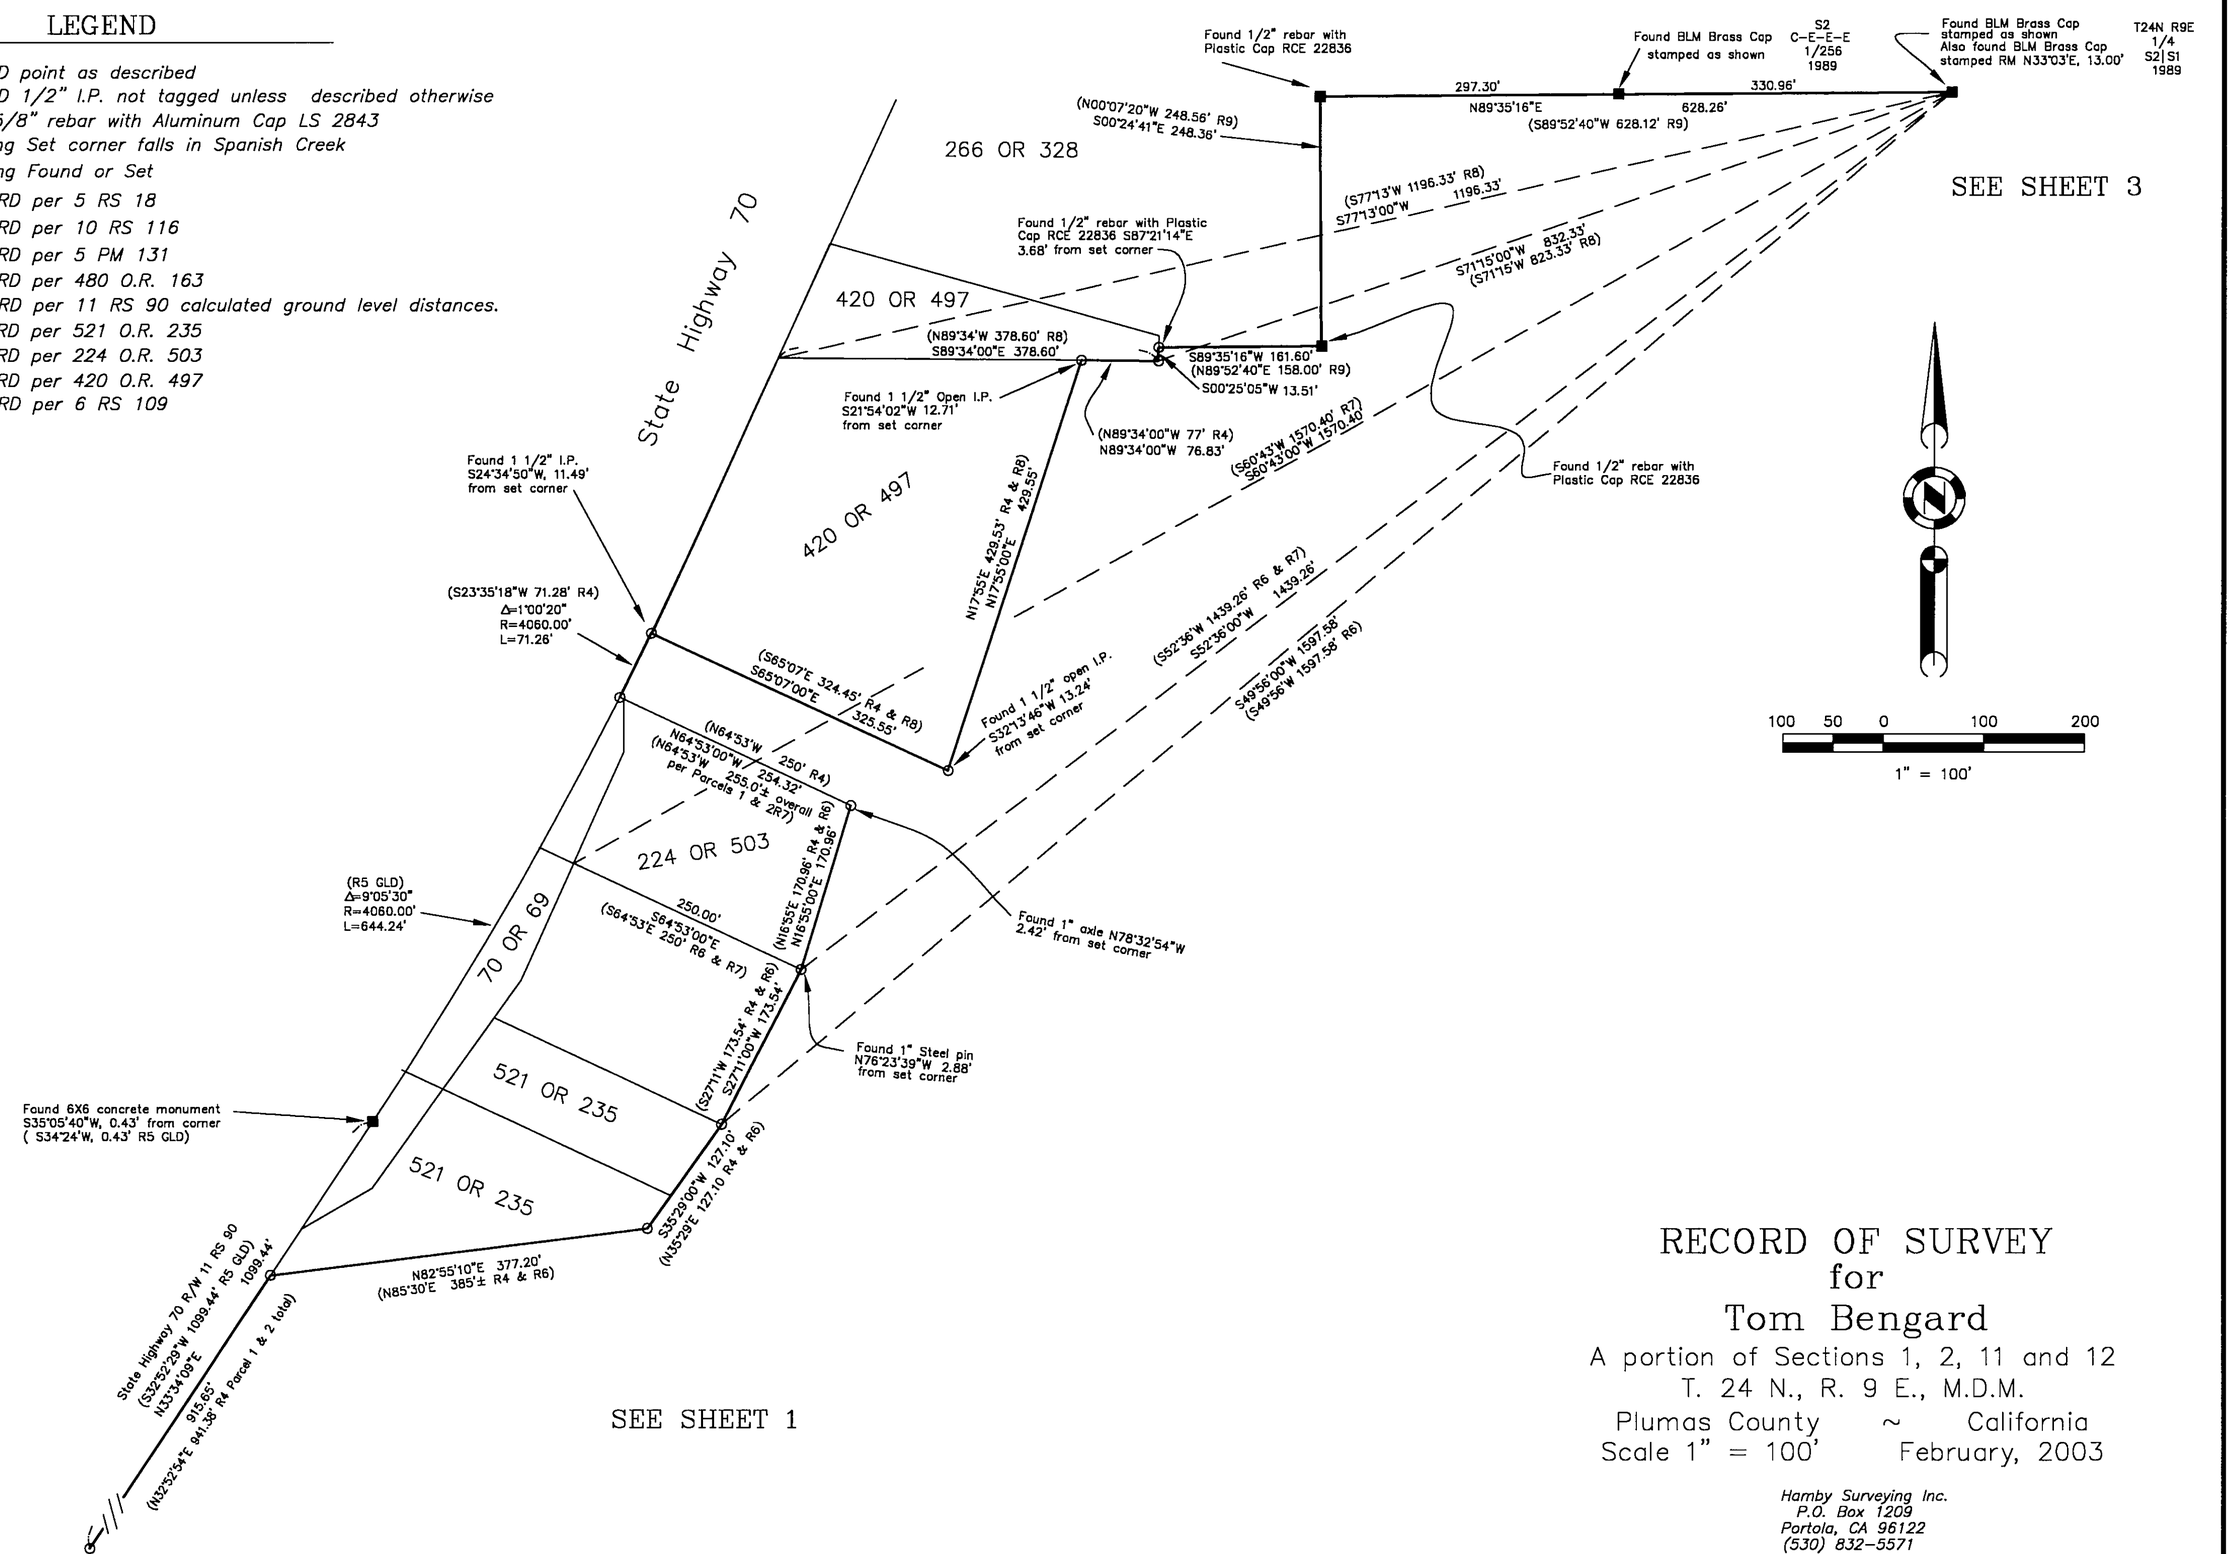

RECORD OF SURVEY
for
Tom Bengard

A portion of Sections 1, 2, 11 and 12
T. 24 N., R. 9 E., M.D.M.
Plumas County ~ California
Scale 1" = 100' February, 2003

Hamby Surveying Inc.
P.O. Box 1209
Portola, CA 96122
(530) 832-5571

02246rs4