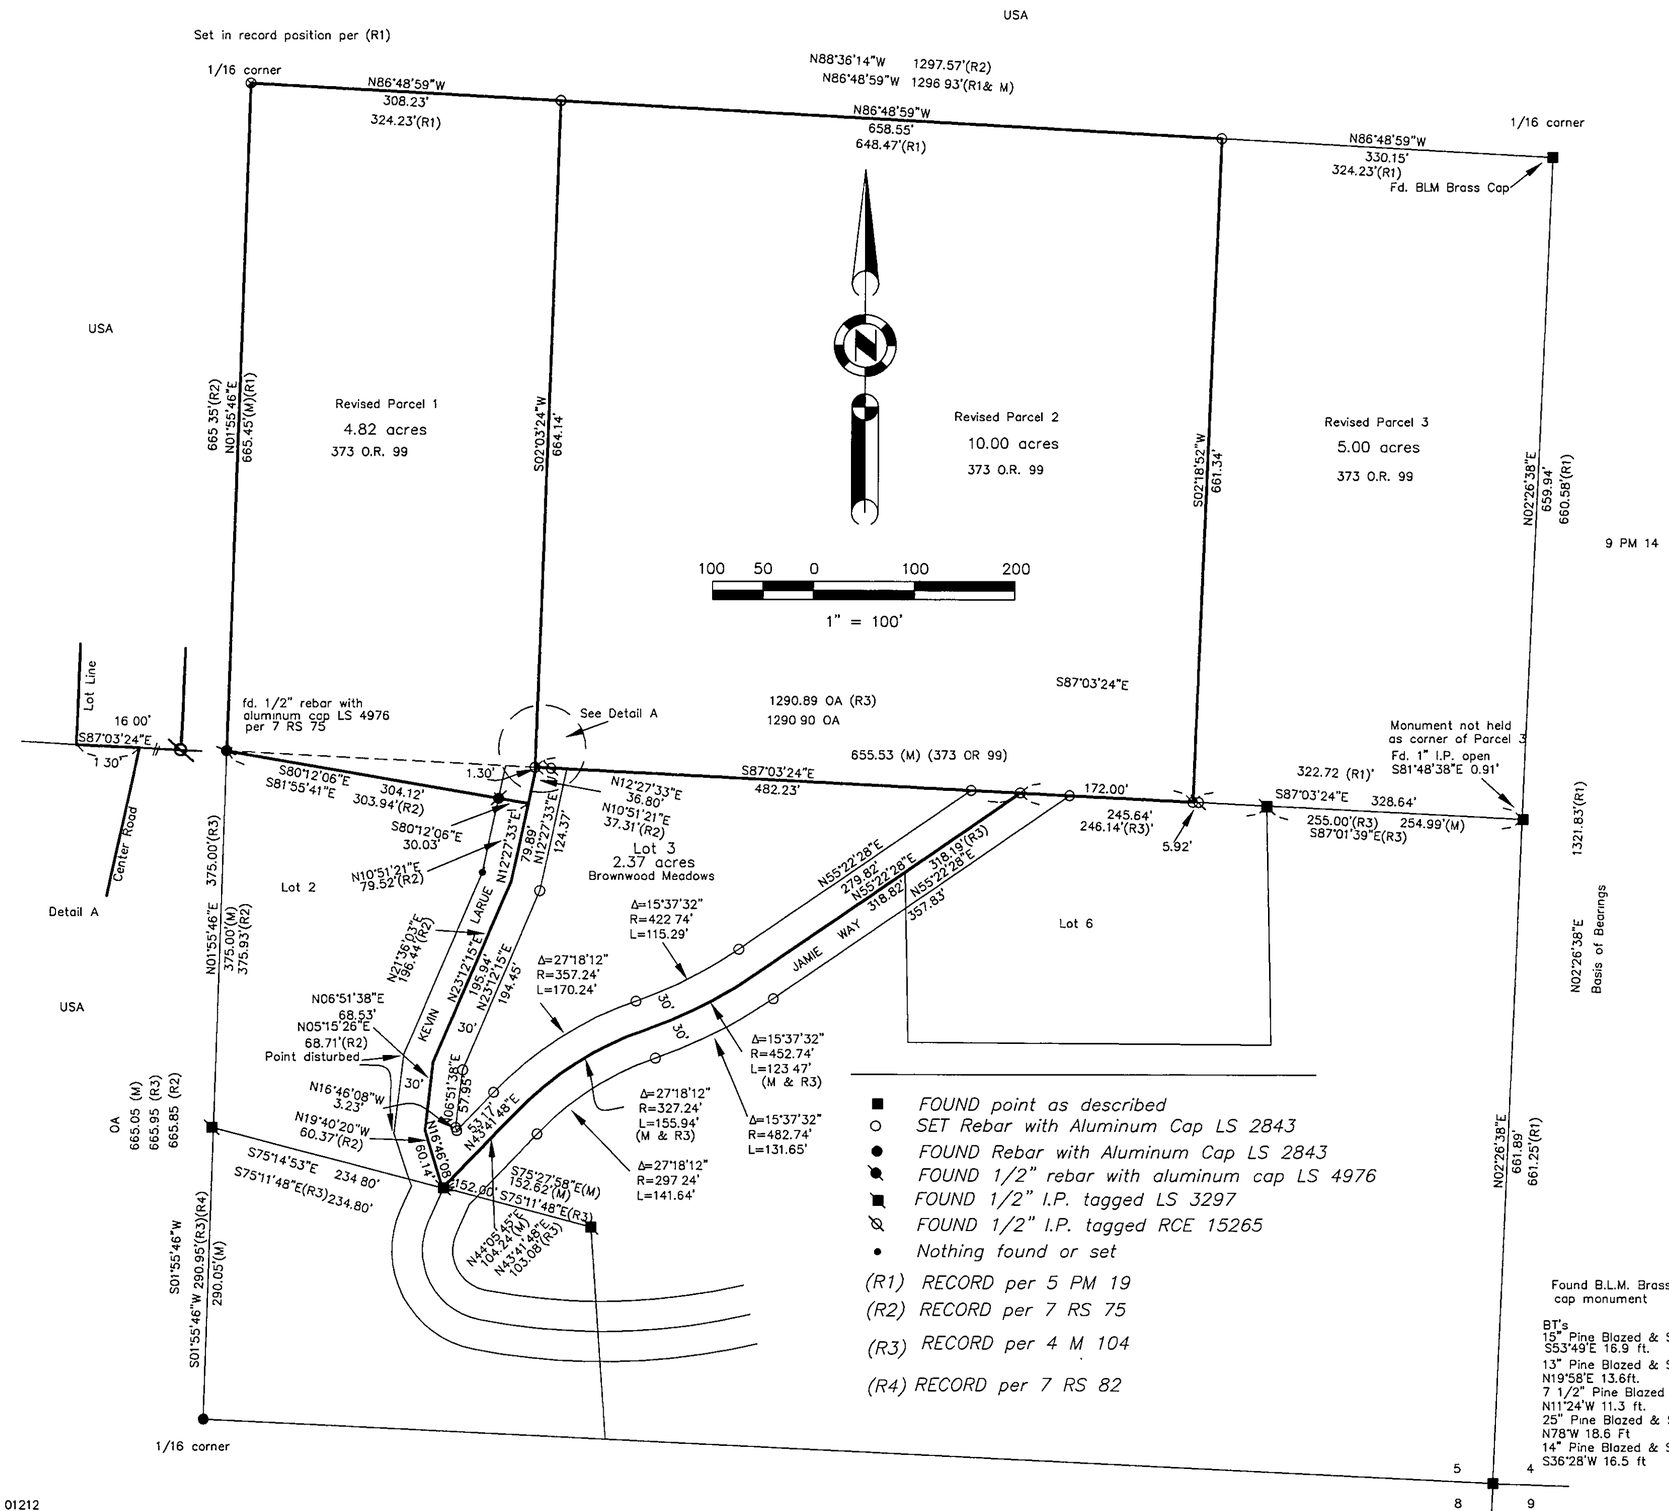

Found B.L.M. Brass cap monument

BT's
15" Pine Blazed & Scribed S53°49'E 16.9 ft.
13" Pine Blazed & Scribed N19°58'E 13.6ft.
7 1/2" Pine Blazed & Scribed N11°24'W 11.3 ft.
25" Pine Blazed & Scribed N78°W 18.6 Ft
14" Pine Blazed & Scribed S36°28'W 16.5 ft

SURVEYOR'S STATEMENT

This map correctly represents a survey made by me or under my direction in conformance with the requirements of the Professional Land Surveyor's Act at the request of Joel Halverson in October, 2001.

LICENSED LAND SURVEYOR — JOHN W. HAMBY — Exp 6-30-04 — L.S. 2843 — STATE OF CALIFORNIA

John W. Hamby LS 2843

COUNTY SURVEYOR'S STATEMENT

This map has been examined in accordance with Section 8766 of the Professional Land Surveyor's Act this 17th *day of* December, *2003.*

REGISTERED PROFESSIONAL ENGINEER — ROBERT T. HUNTER — No. 30515 — Exp 3/31/04 — CIVIL — STATE OF CALIFORNIA

R. Tom Hunter RCE 30515
PLUMAS COUNTY SURVEYOR
License Expiration Date 3/31/04

RECORDER'S STATEMENT

Filed this 19th *day of* December, *2003 at* 3:35pm. *in Book* 13 *of Record of Surveys, at page* 13, *at the request of the County Surveyor.*

Fee $8.00
File No. 2003-15055

Kathleen Williams
County Recorder
by Jolley Wilkinson
Deputy

The Basis of Bearings for this map is the East line of the SE 1/4 of the SE1/4 of Section 5, shown as S02°26'38"W on the Map filed in Book 5 Parcel Maps at page 19.

RECORD OF SURVEY
for
Joel Halverson

A portion of the SE 1/4 of Section 5
T. 22 N., R. 13 E., M.D.M.

Plumas County ~ California
Scale 1" = 100' August, 2003

Hamby Surveying Inc.
P.O. Box 1209
Portola, CA 96122
(530) 832-5571

01212

SHEET 1 OF 1