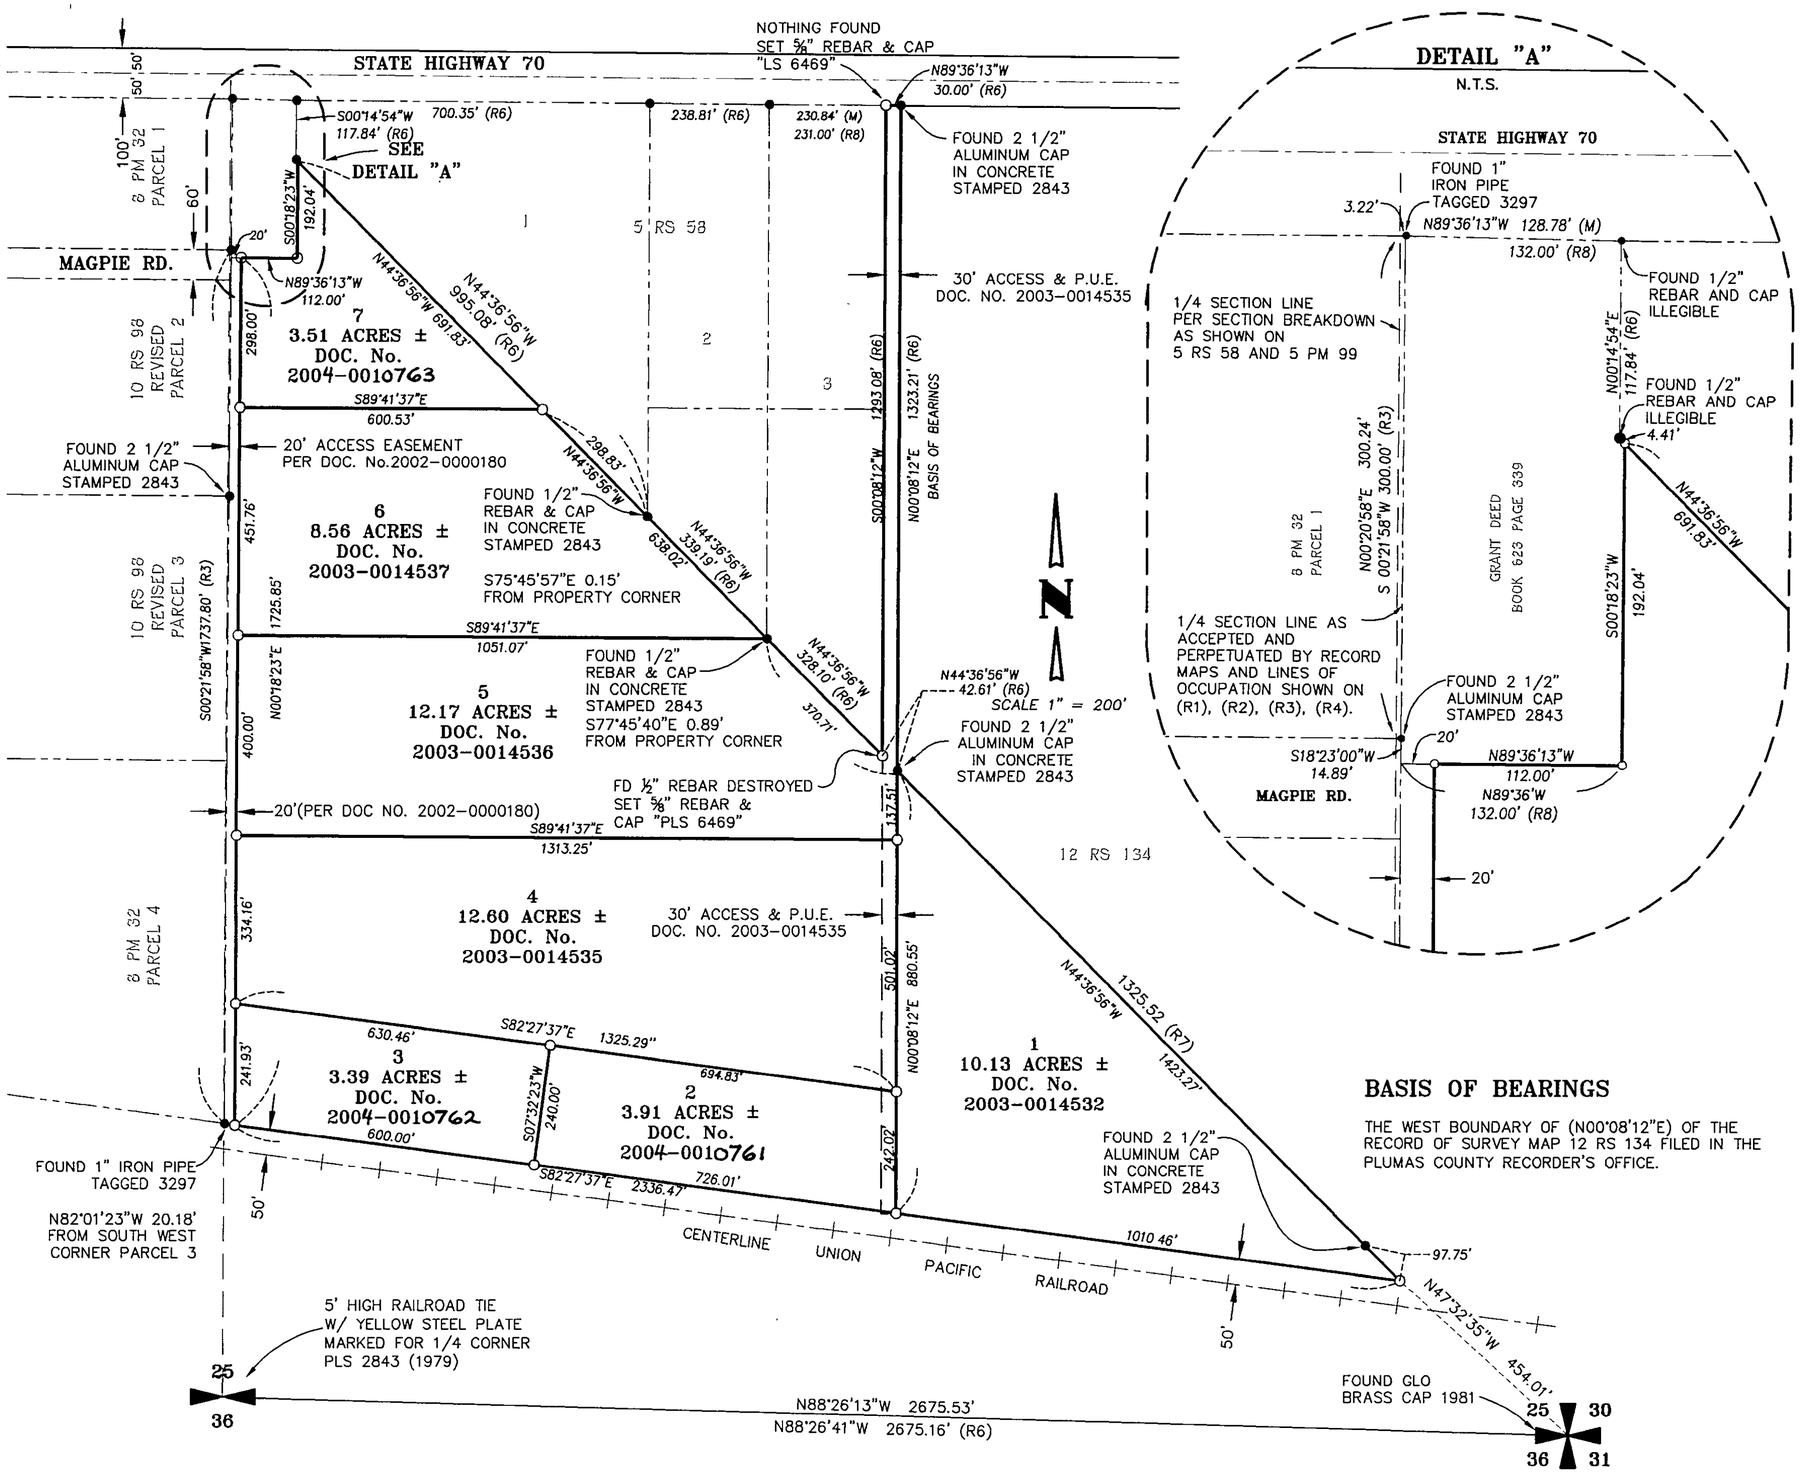

BASIS OF BEARINGS

THE WEST BOUNDARY OF (N00°08'12"E) OF THE RECORD OF SURVEY MAP 12 RS 134 FILED IN THE PLUMAS COUNTY RECORDER'S OFFICE.

SURVEYOR'S STATEMENT

THIS MAP CORRECTLY REPRESENTS A SURVEY MADE BY ME OR UNDER MY DIRECTION IN CONFORMANCE WITH THE REQUIREMENTS OF THE PROFFESIONAL LAND SURVEYOR'S ACT AT THE REQUEST OF UNION PACIFIC RAILROAD. ON AUGUST 12, 2003.

Marvin Hamrick 9-3-04
MARVIN HAMRICK P.L.S. 6469
LICENSE EXP. DATE 3-31-07

PROFESSIONAL LAND SURVEYOR MARVIN HAMRICK EXP. 3-31-07 NO. 6469 STATE OF CALIFORNIA

LEGEND

- ○ SET 5/8" REBAR & CAP "LS 6469"
- ● Fd. 5/8" REBAR W/ ALUM. CAP "LS 2843" UNLESS OTHERWISE NOTED.

(M) = MEASURED DATA

REFERENCES

(R1) = 3 PM 118
(R2) = 6 PM 7
(R3) = 8 PM 32
(R4) = 10 RS 98
(R5) = 5 PM 99
(R6) = 5 RS 58
(R7) = 12 RS 134
(R8) = DEED BOOK 623 PAGE 339.

REGISTERED PROFESSIONAL ENGINEER ROBERT T. HUNTER No. 30515 Exp 3/31/06 CIVIL STATE OF CALIFORNIA

COUNTY SURVEYOR'S STATEMENT

THIS MAP HAS BEEN EXAMINED IN ACCORDANCE WITH SECTIONS 8766 OF THE PROFESSIONAL LAND SURVEYORS ACT, THIS 6th DAY OF October 2004.

R Tom Hunter
PLUMAS COUNTY SURVEYOR

RECORDER'S STATEMENT

FILED THIS 7 DAY OF October, 2004 AT 11:34 AM. IN BOOK 13 OF MAPS AND SURVEYS AT PAGE 72 AT THE REQUEST OF THE COUNTY SURVEYOR.

KATHLEEN WILLIAMS
PLUMAS COUNTY RECORDER

BY: Laura L. Davis
DEPUTY

RECORDING NO. 2004-010803 FEE $8.00

RECORD OF SURVEY
FOR
UNION PACIFIC RAILROAD CO.

SITUATE IN THE SE 1/4 OF SECTION 25, T23N, R14E M.D.M.

PLUMAS COUNTY – CALIFORNIA

g&a Gray & Associates
CIVIL ENGINEERS • PLANNERS • SURVEYORS
130 Vine Street Reno, Nevada 89503
(775) 329-2911 • (775) 329-6469 Fax • grayassociates@yellowsub.net

AUGUST 12, 2004
PAGE 1 OF 1