LEGEND

- ■ *FOUND point as described*
- ○ *SET 5/8" Rebar & Aluminum Cap LS 2843*
- ● *FOUND Rebar with Aluminum Cap LS 2843*

(R1) RECORD per 11 PM 147
(R2) RECORD per 12 RS 90
(R3) RECORD per LLA 2005-3042

BASIS OF BEARINGS

The Basis of Bearings for this map is the South line of the Southwest Quarter of Section 27 shown as N89°40'23"E on the map filed in the office of the Recorder of Plumas County in Book 12 Record of Surveys at page 90.

NOTES

This Record of Survey was prepared to reflect a Portion of a Lot Line Adjustment for which a resolution is recorded as document 2005-3042 Plumas County Records.

100 50 0 100 200

1" = 100'

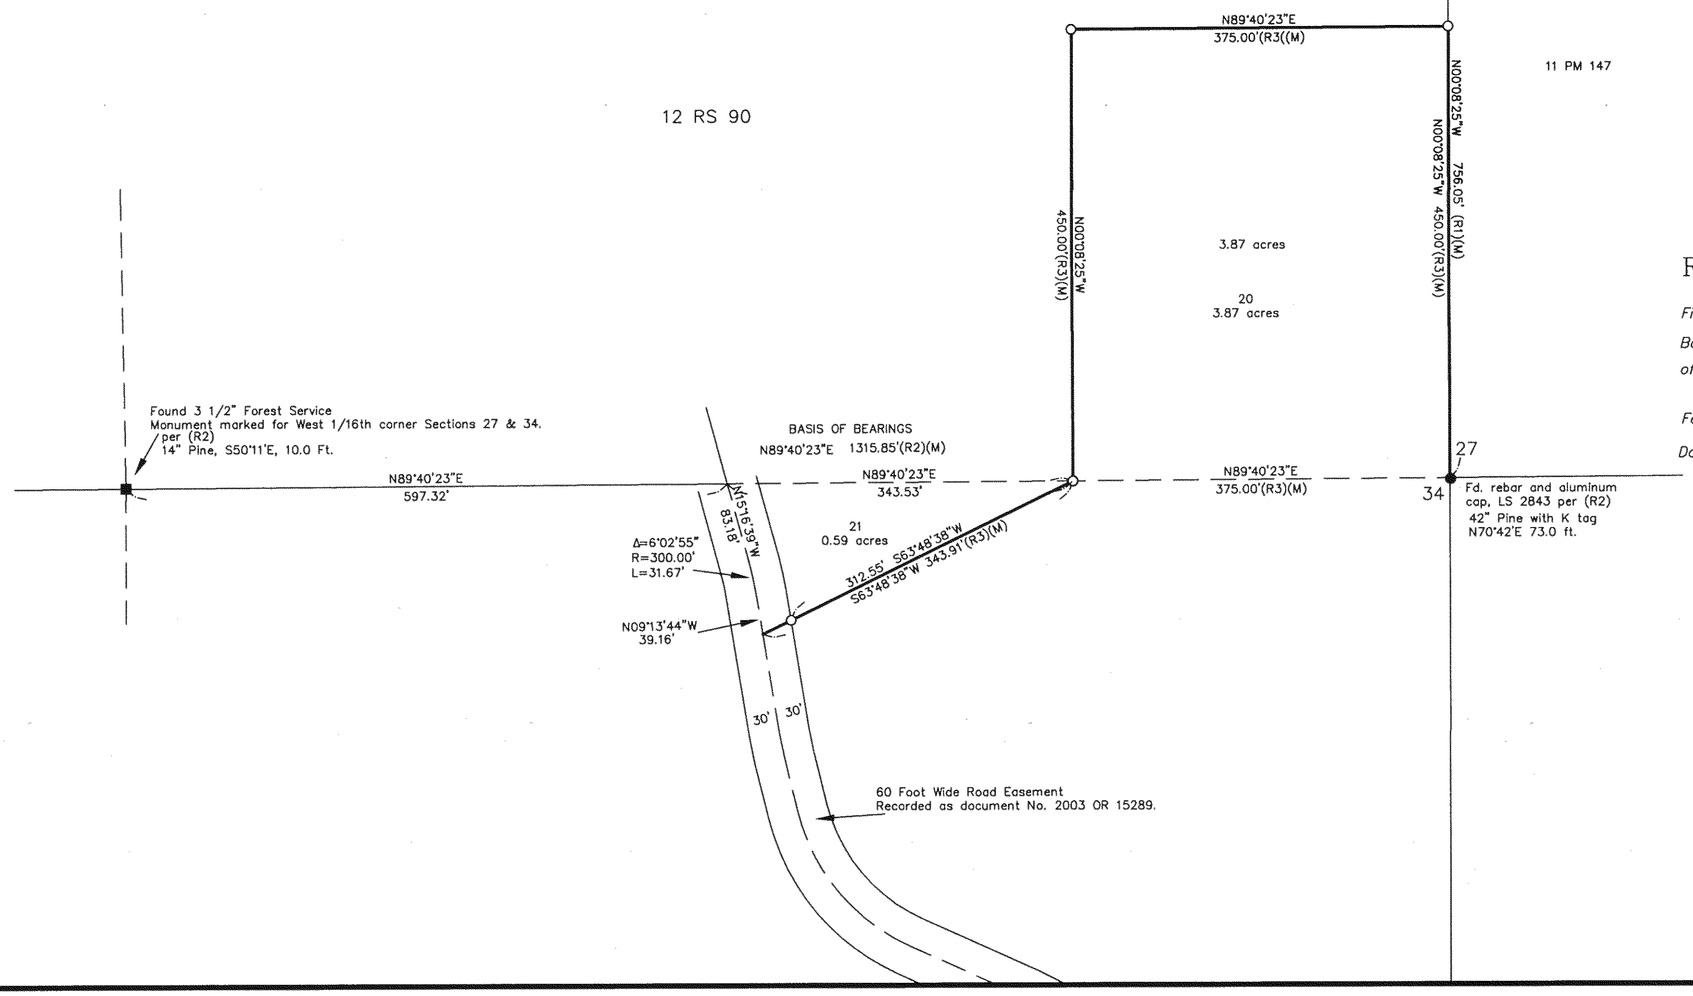

SURVEYOR'S STATEMENT

This map correctly represents a survey made by me or under my direction in conformance with the requirements of the Professional Land Surveyors' Act at the request of Richard Joy in April, 2005.

LICENSED LAND SURVEYOR
JOHN W. HAMBY
Exp. 6-30-06
L.S. 2843
STATE OF CALIFORNIA

John W. Hamby LS 2843
License Exp. 6-30-06

COUNTY SURVEYOR'S STATEMENT

This map has been examined in accordance with Section 8766 of the Professional Land Surveyors' Act this 10th day of June, 2005.

REGISTERED PROFESSIONAL ENGINEER
ROBERT T. HUNTER
No. 30515
Exp 3-31-06
CIVIL
STATE OF CALIFORNIA

R. Tom Hunter RCE 30515
PLUMAS COUNTY SURVEYOR
License Expiration Date 3/31/06

RECORDER'S STATEMENT

Filed this 10th day of June, 2005 at 10:41A.m. in Book 13 of Record of Surveys, at page 118, at the request of the County Surveyor.

Fee: 8.00

Document No. 2005-0005684

Kathleen Williams
County Recorder
By: Laura L. Davis
Deputy

RECORD OF SURVEY
for
RICHARD JOY

A portion of the SW 1/4 of Section 27
A portion of the NW 1/4 of Section 34
T. 23 N., R. 13 E., M.D.M.

Plumas County ~ California
Scale 1" = 100' May, 2005

Hamby Surveying Inc.
P.O. Box 1209
Portola, CA 96122
(530) 832-5571

04253RS

SHEET 1 OF 1