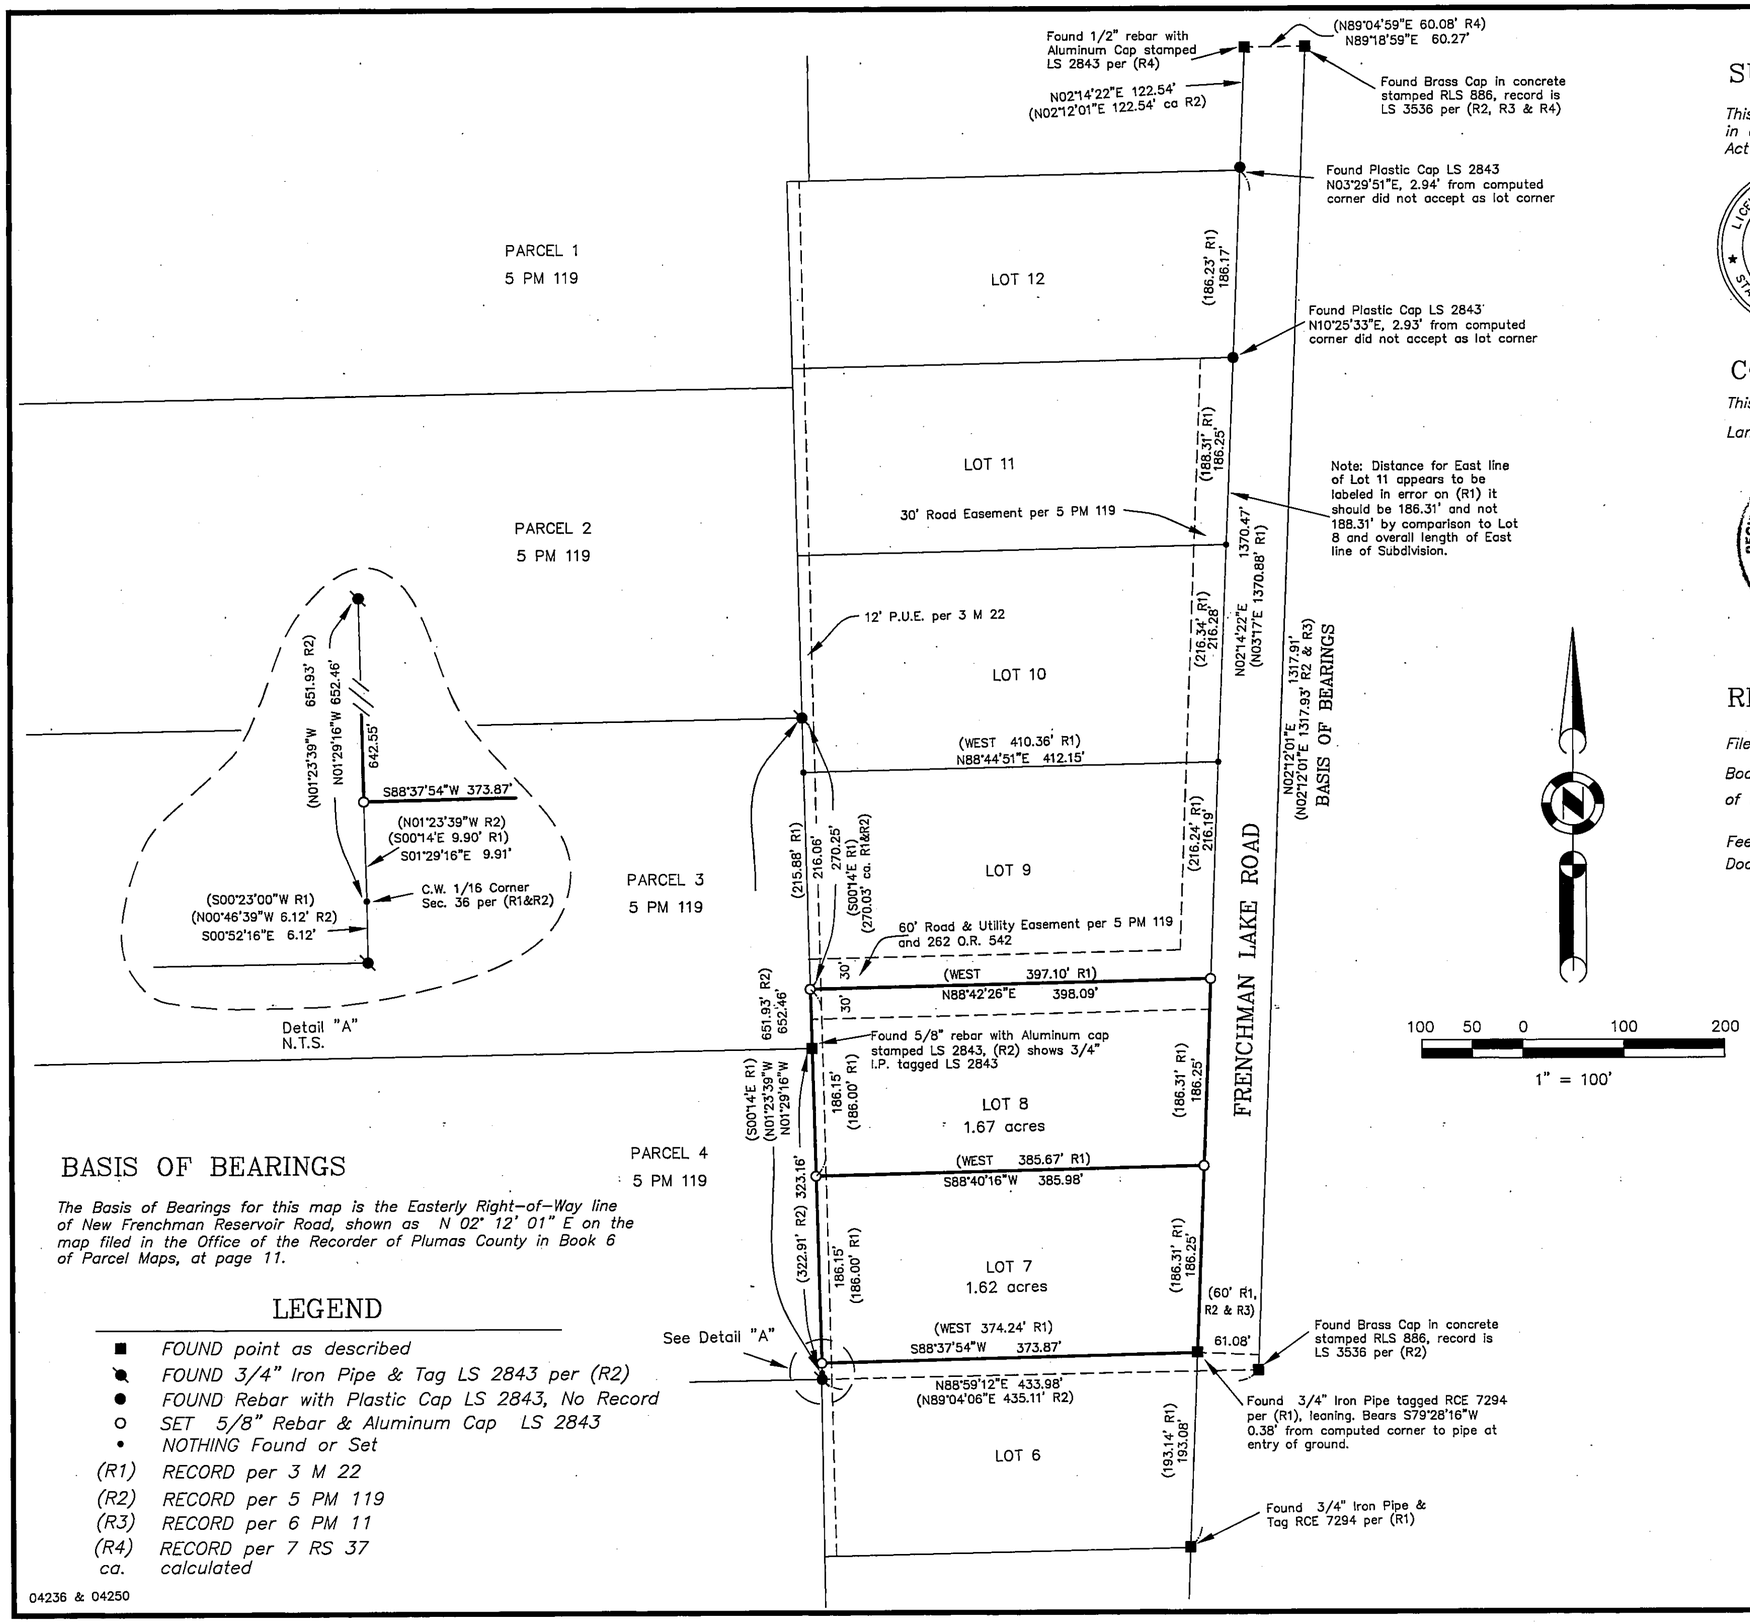

BASIS OF BEARINGS

The Basis of Bearings for this map is the Easterly Right-of-Way line of New Frenchman Reservoir Road, shown as N 02° 12' 01" E on the map filed in the Office of the Recorder of Plumas County in Book 6 of Parcel Maps, at page 11.

LEGEND

- ■ *FOUND point as described*
- *FOUND 3/4" Iron Pipe & Tag LS 2843 per (R2)*
- ● *FOUND Rebar with Plastic Cap LS 2843, No Record*
- ○ *SET 5/8" Rebar & Aluminum Cap LS 2843*
- • *NOTHING Found or Set*
- *(R1) RECORD per 3 M 22*
- *(R2) RECORD per 5 PM 119*
- *(R3) RECORD per 6 PM 11*
- *(R4) RECORD per 7 RS 37*
- *ca. calculated*

04236 & 04250

SURVEYOR'S STATEMENT

This map correctly represents a survey made by me or under my direction in conformance with the requirements of the Professional Land Surveyor's Act at the request of Dan Carey and Coogan Hollis in August, 2004.

LICENSED LAND SURVEYOR
JOHN L. OWEN
Exp. 9-30-08
L.S. 5620
STATE OF CALIFORNIA

John L. Owen L.S. 5620

COUNTY SURVEYOR'S STATEMENT

This map has been examined in accordance with Section 8766 of the Professional Land Surveyor's Act this 1st day of April, 2008.

REGISTERED PROFESSIONAL ENGINEER
ROBERT T. HUNTER
No. 30515
Exp. 3/31/2010
CIVIL
STATE OF CALIFORNIA

R. Tom Hunter RCE 30515
PLUMAS COUNTY SURVEYOR
License Expiration Date 3/31/10

RECORDER'S STATEMENT

Filed this 6th day of MAY, 2008 at 2:51 p.m. in Book 15 of Record of Surveys, at page 01, at the request of the County Surveyor.

Fee $8.00
Document No. 2008-0003236

Kathleen Williams
County Recorder
by Deborah Johnson
Deputy

RECORD OF SURVEY
for
Dan Carey and Coogan Hollis

Lots 7 & 8 Frenchman Subdivision
3 M 22
A portion of Section 36
T. 23 N., R. 16 E., M.D.M.

Plumas County ~ California
Scale 1" = 100' January, 2005

Hamby Surveying Inc.
P.O. Box 1209
Portola, CA 96122
(530) 832-5571

SHEET 1 OF 1

15 RS 1