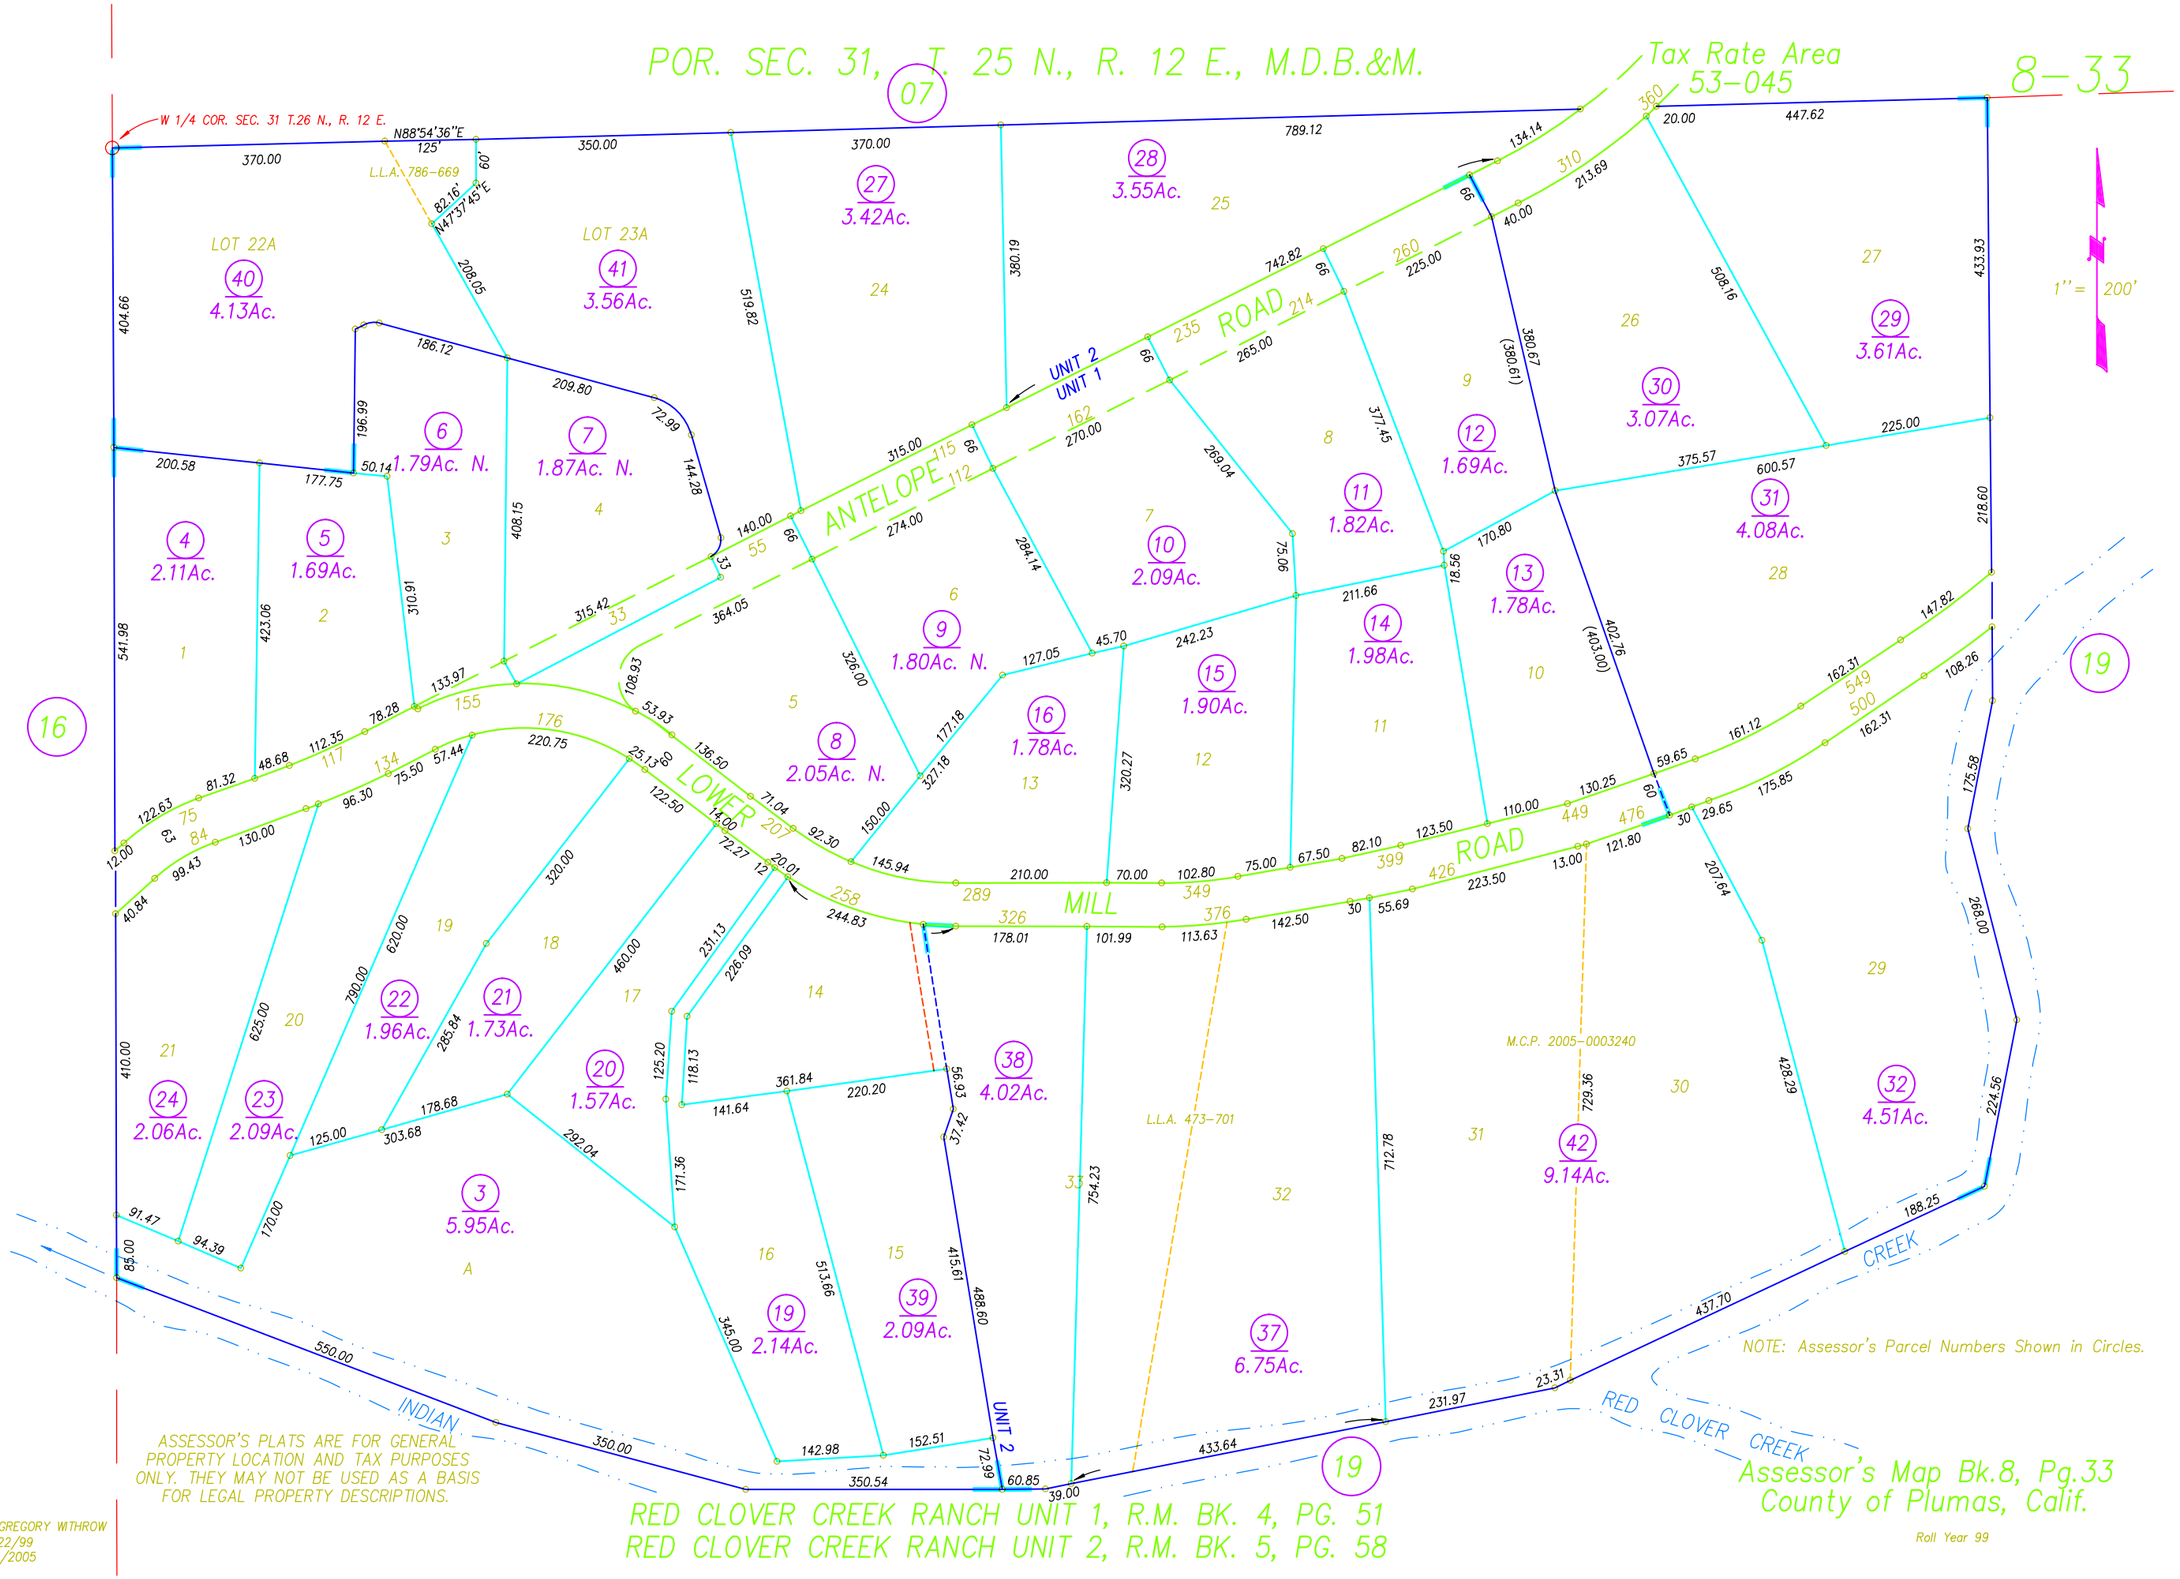
POR. SEC. 31, T. 25 N., R. 12 E., M.D.B.&M.
Tax Rate Area 53-045
8-33
07
16
19
W 1/4 COR. SEC. 31 T.26 N., R. 12 E.
N88°54'36"E
L.L.A. 786-669
N47°37'45"E
1" = 200'
LOT 22A
LOT 23A
ANTELOPE ROAD
UNIT 2
UNIT 1
LOWER MILL ROAD
INDIAN CREEK
RED CLOVER CREEK
M.C.P. 2005-0003240
L.L.A. 473-701
UNIT 2
40 4.13Ac.
41 3.56Ac.
27 3.42Ac.
28 3.55Ac.
29 3.61Ac.
30 3.07Ac.
31 4.08Ac.
32 4.51Ac.
6 1.79Ac. N.
7 1.87Ac. N.
4 2.11Ac.
5 1.69Ac.
12 1.69Ac.
11 1.82Ac.
13 1.78Ac.
14 1.98Ac.
10 2.09Ac.
9 1.80Ac. N.
15 1.90Ac.
16 1.78Ac.
8 2.05Ac. N.
22 1.96Ac.
21 1.73Ac.
20 1.57Ac.
38 4.02Ac.
24 2.06Ac.
23 2.09Ac.
3 5.95Ac.
42 9.14Ac.
19 2.14Ac.
39 2.09Ac.
37 6.75Ac.
NOTE: Assessor's Parcel Numbers Shown in Circles.
ASSESSOR'S PLATS ARE FOR GENERAL PROPERTY LOCATION AND TAX PURPOSES ONLY. THEY MAY NOT BE USED AS A BASIS FOR LEGAL PROPERTY DESCRIPTIONS.
DRAWN BY GREGORY WITHROW
9/22/99
4/4/2005
RED CLOVER CREEK RANCH UNIT 1, R.M. BK. 4, PG. 51
RED CLOVER CREEK RANCH UNIT 2, R.M. BK. 5, PG. 58
Assessor's Map Bk.8, Pg.33
County of Plumas, Calif.
Roll Year 99