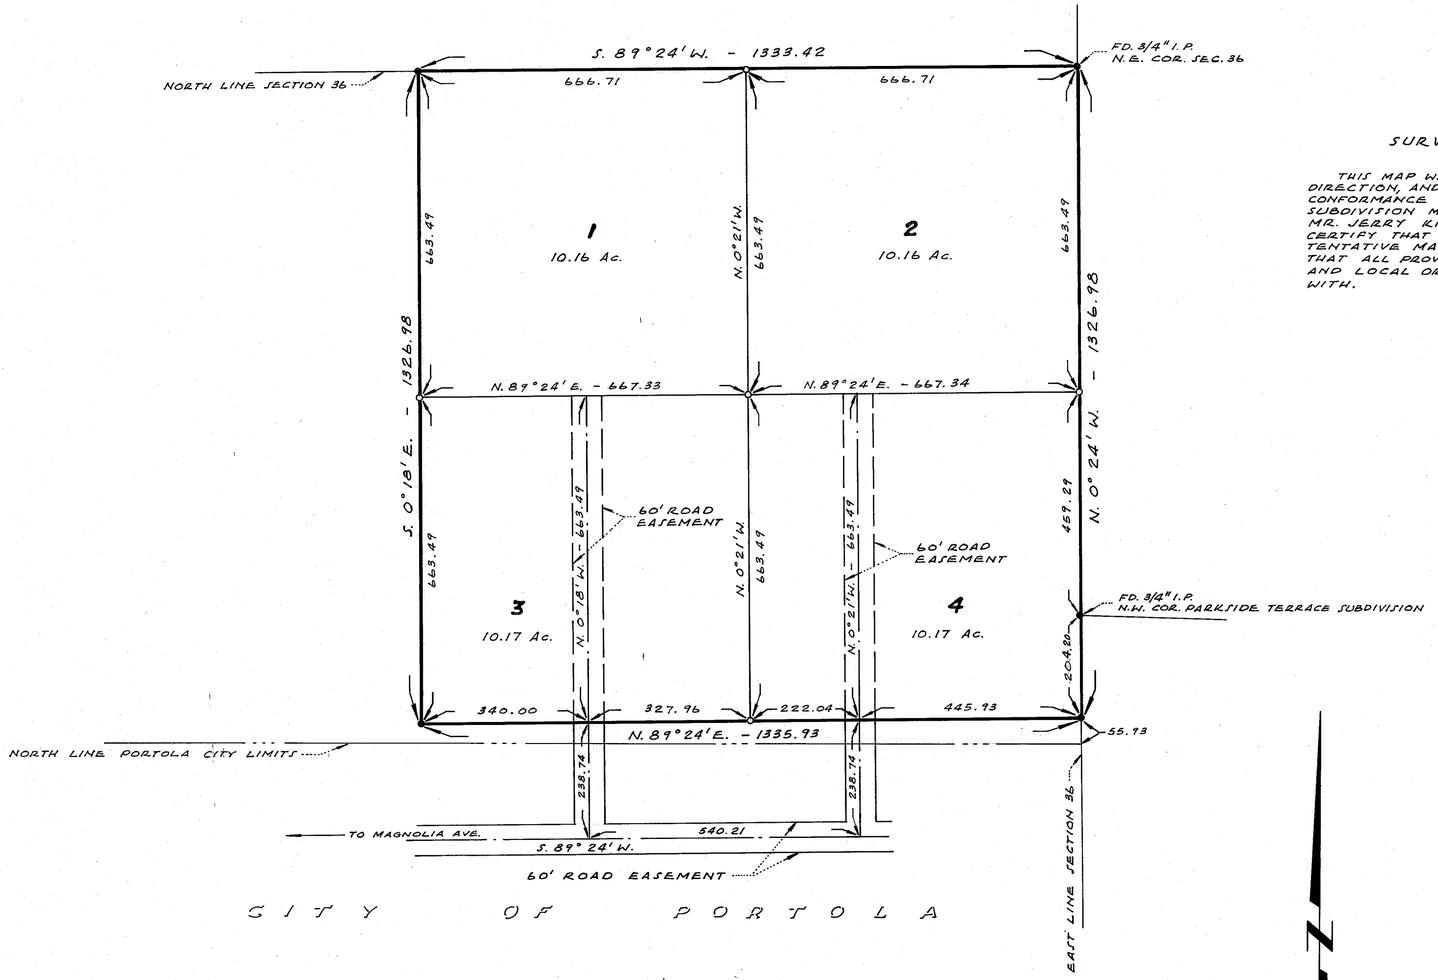

SURVEYOR'S CERTIFICATE

THIS MAP WAS PREPARED BY ME, OR UNDER MY DIRECTION, AND IS BASED UPON A FIELD SURVEY IN CONFORMANCE WITH THE REQUIREMENTS OF THE SUBDIVISION MAP ACT AT THE REQUEST OF MR. JERRY KNOX ON FEBRUARY, 1966. I HEREBY CERTIFY THAT IT CONFORMS WITH THE APPROVED TENTATIVE MAP AND CONDITIONS OF APPROVAL; THAT ALL PROVISIONS OF APPLICABLE STATE LAW AND LOCAL ORDINANCES HAVE BEEN COMPLIED WITH.

John W. Hamby
JOHN W. HAMBY L.S. 2843

RECORDER'S CERTIFICATE

3799 FILED AND RECORDED AT THE REQUEST OF John Hamby THIS 28th DAY OF March, 1966, AT 10:35 O'CLOCK A. M. IN VOLUME 1 OF PARCEL MAPS, AT PAGE 15 PLUMAS COUNTY RECORDS.

Marjorie Gronwold
RECORDER OF THE COUNTY OF PLUMAS
STATE OF CALIFORNIA

5.00

COUNTY ENGINEER'S CERTIFICATE

THIS MAP HAS BEEN EXAMINED FOR CONFORMANCE WITH THE REQUIREMENTS OF CHAPTER 15 OF DIVISION 3 OF THE BUSINESS AND PROFESSIONS CODE THIS 28TH DAY OF MARCH 1966.

James F. Flanagan
JAMES F. FLANAGAN R.C.E. 292

NOTES:

- o INDICATES 3/4" IRON PIPE SET AND MARKED L.S. 2843
- • INDICATES 3/4" IRON PIPE FOUND

THE BASIS OF BEARINGS IS THE EAST LINE OF SECTION 36, SHOWN AS N. 0°24' W. ON THE MAP OF PARKSIDE TERRACE SUBDIVISION UNIT NO. 1, FILED IN THE OFFICE OF THE RECORDER OF SAID PLUMAS COUNTY.

PARCEL MAP

PORTION OF THE NE 1/4 OF SECTION 36 T23N R13E M.D.B.&M.
PLUMAS COUNTY CALIFORNIA

FOR

MR. JERRY KNOX

SCALE 1" = 200' FEBRUARY, 1966

JOHN W. HAMBY
L.S. 2843