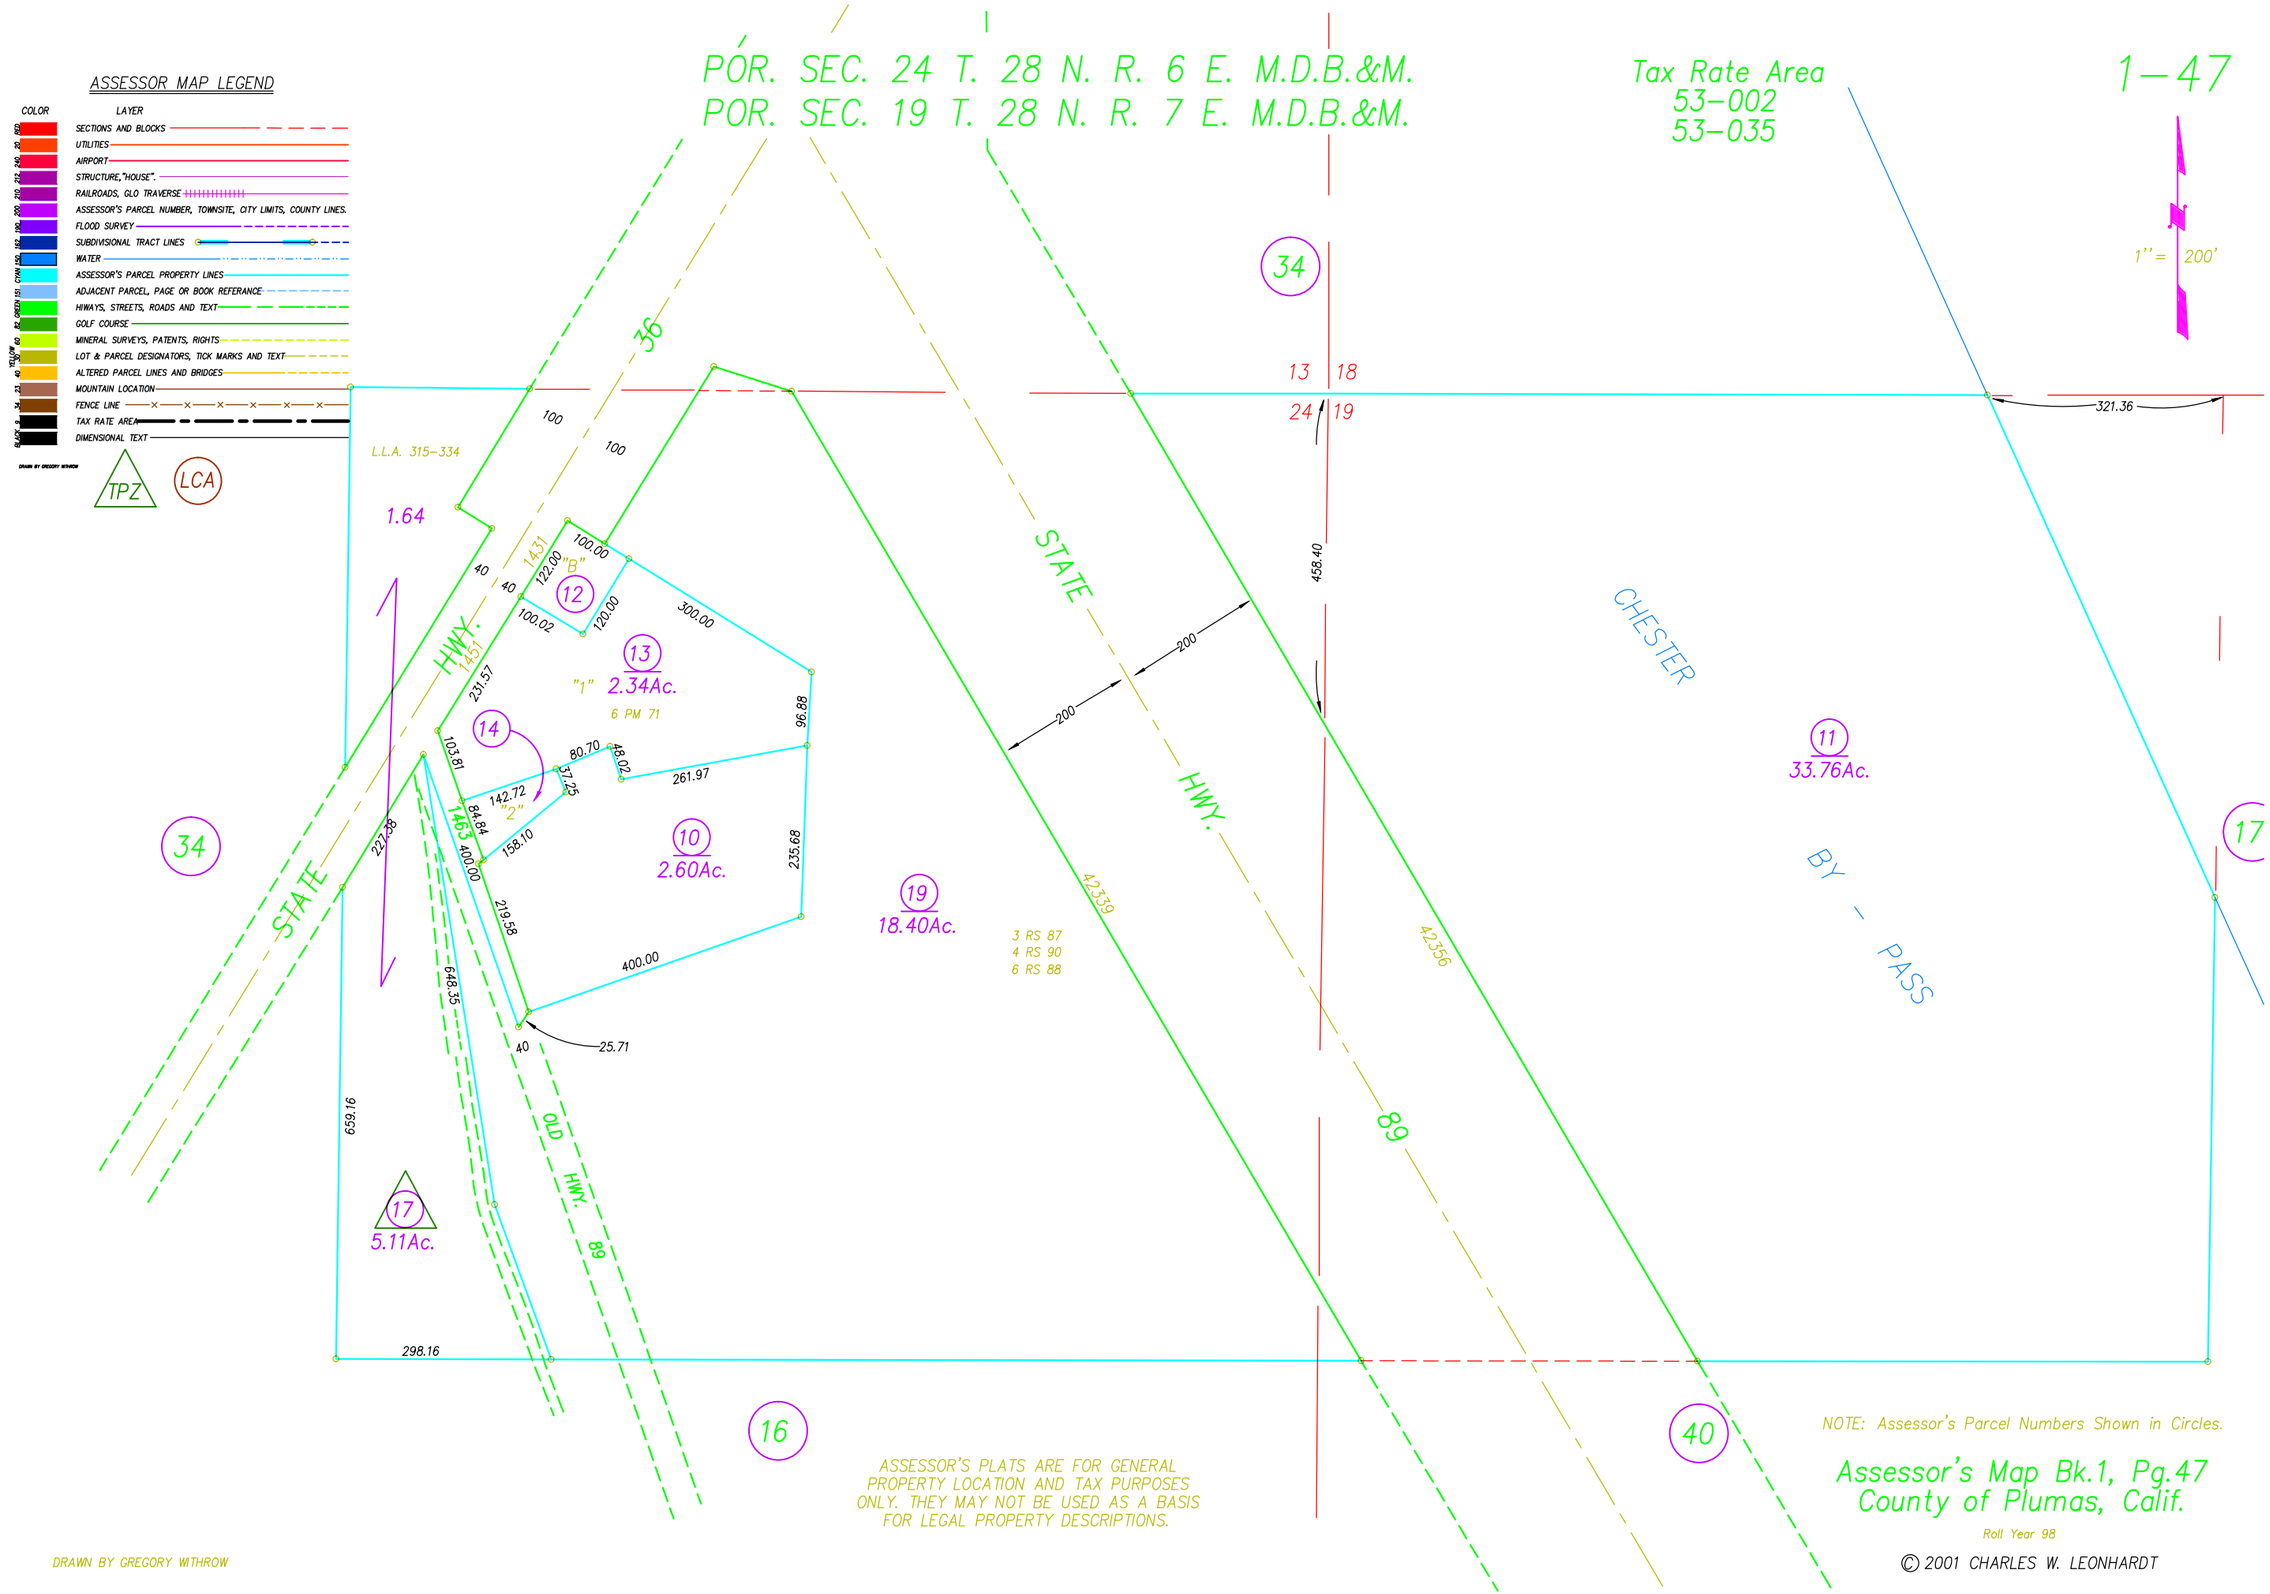
ASSESSOR MAP LEGEND
COLOR
LAYER
SECTIONS AND BLOCKS
UTILITIES
AIRPORT
STRUCTURE,"HOUSE".
RAILROADS, GLO TRAVERSE
ASSESSOR'S PARCEL NUMBER, TOWNSITE, CITY LIMITS, COUNTY LINES.
FLOOD SURVEY
SUBDIVISIONAL TRACT LINES
WATER
ASSESSOR'S PARCEL PROPERTY LINES
ADJACENT PARCEL, PAGE OR BOOK REFERANCE
HIWAYS, STREETS, ROADS AND TEXT
GOLF COURSE
MINERAL SURVEYS, PATENTS, RIGHTS
LOT & PARCEL DESIGNATORS, TICK MARKS AND TEXT
ALTERED PARCEL LINES AND BRIDGES
MOUNTAIN LOCATION
FENCE LINE
TAX RATE AREA
DIMENSIONAL TEXT
TPZ
LCA
PÓR. SEC. 24 T. 28 N. R. 6 E. M.D.B.&M.
POR. SEC. 19 T. 28 N. R. 7 E. M.D.B.&M.
Tax Rate Area
53-002
53-035
1-47
1'' = 200'
34
36
13
18
24
19
321.36
L.L.A. 315-334
1.64
100
100
40
40
1431
122.00
"B"
100.00
12
100.02
120.00
300.00
13
2.34Ac.
"1"
6 PM 71
HWY. 1451
231.57
14
103.81
80.70
48.02
37.25
261.97
96.88
142.72
"2"
84.84
1463
400.00
158.10
10
2.60Ac.
235.68
227.38
219.58
19
18.40Ac.
3 RS 87
4 RS 90
6 RS 88
400.00
648.35
25.71
40
659.16
17
5.11Ac.
298.16
16
STATE
HWY.
89
OLD HWY. 89
458.40
200
200
42339
42356
CHESTER
BY - PASS
11
33.76Ac.
17
40
NOTE: Assessor's Parcel Numbers Shown in Circles.
Assessor's Map Bk.1, Pg.47
County of Plumas, Calif.
Roll Year 98
© 2001 CHARLES W. LEONHARDT
ASSESSOR'S PLATS ARE FOR GENERAL PROPERTY LOCATION AND TAX PURPOSES ONLY. THEY MAY NOT BE USED AS A BASIS FOR LEGAL PROPERTY DESCRIPTIONS.
DRAWN BY GREGORY WITHROW