POR. N. 1/2 SEC. 16, T. 24 N., R. 7 E., M.D.B.&M.

Tax Rate Area
53-031

112-03

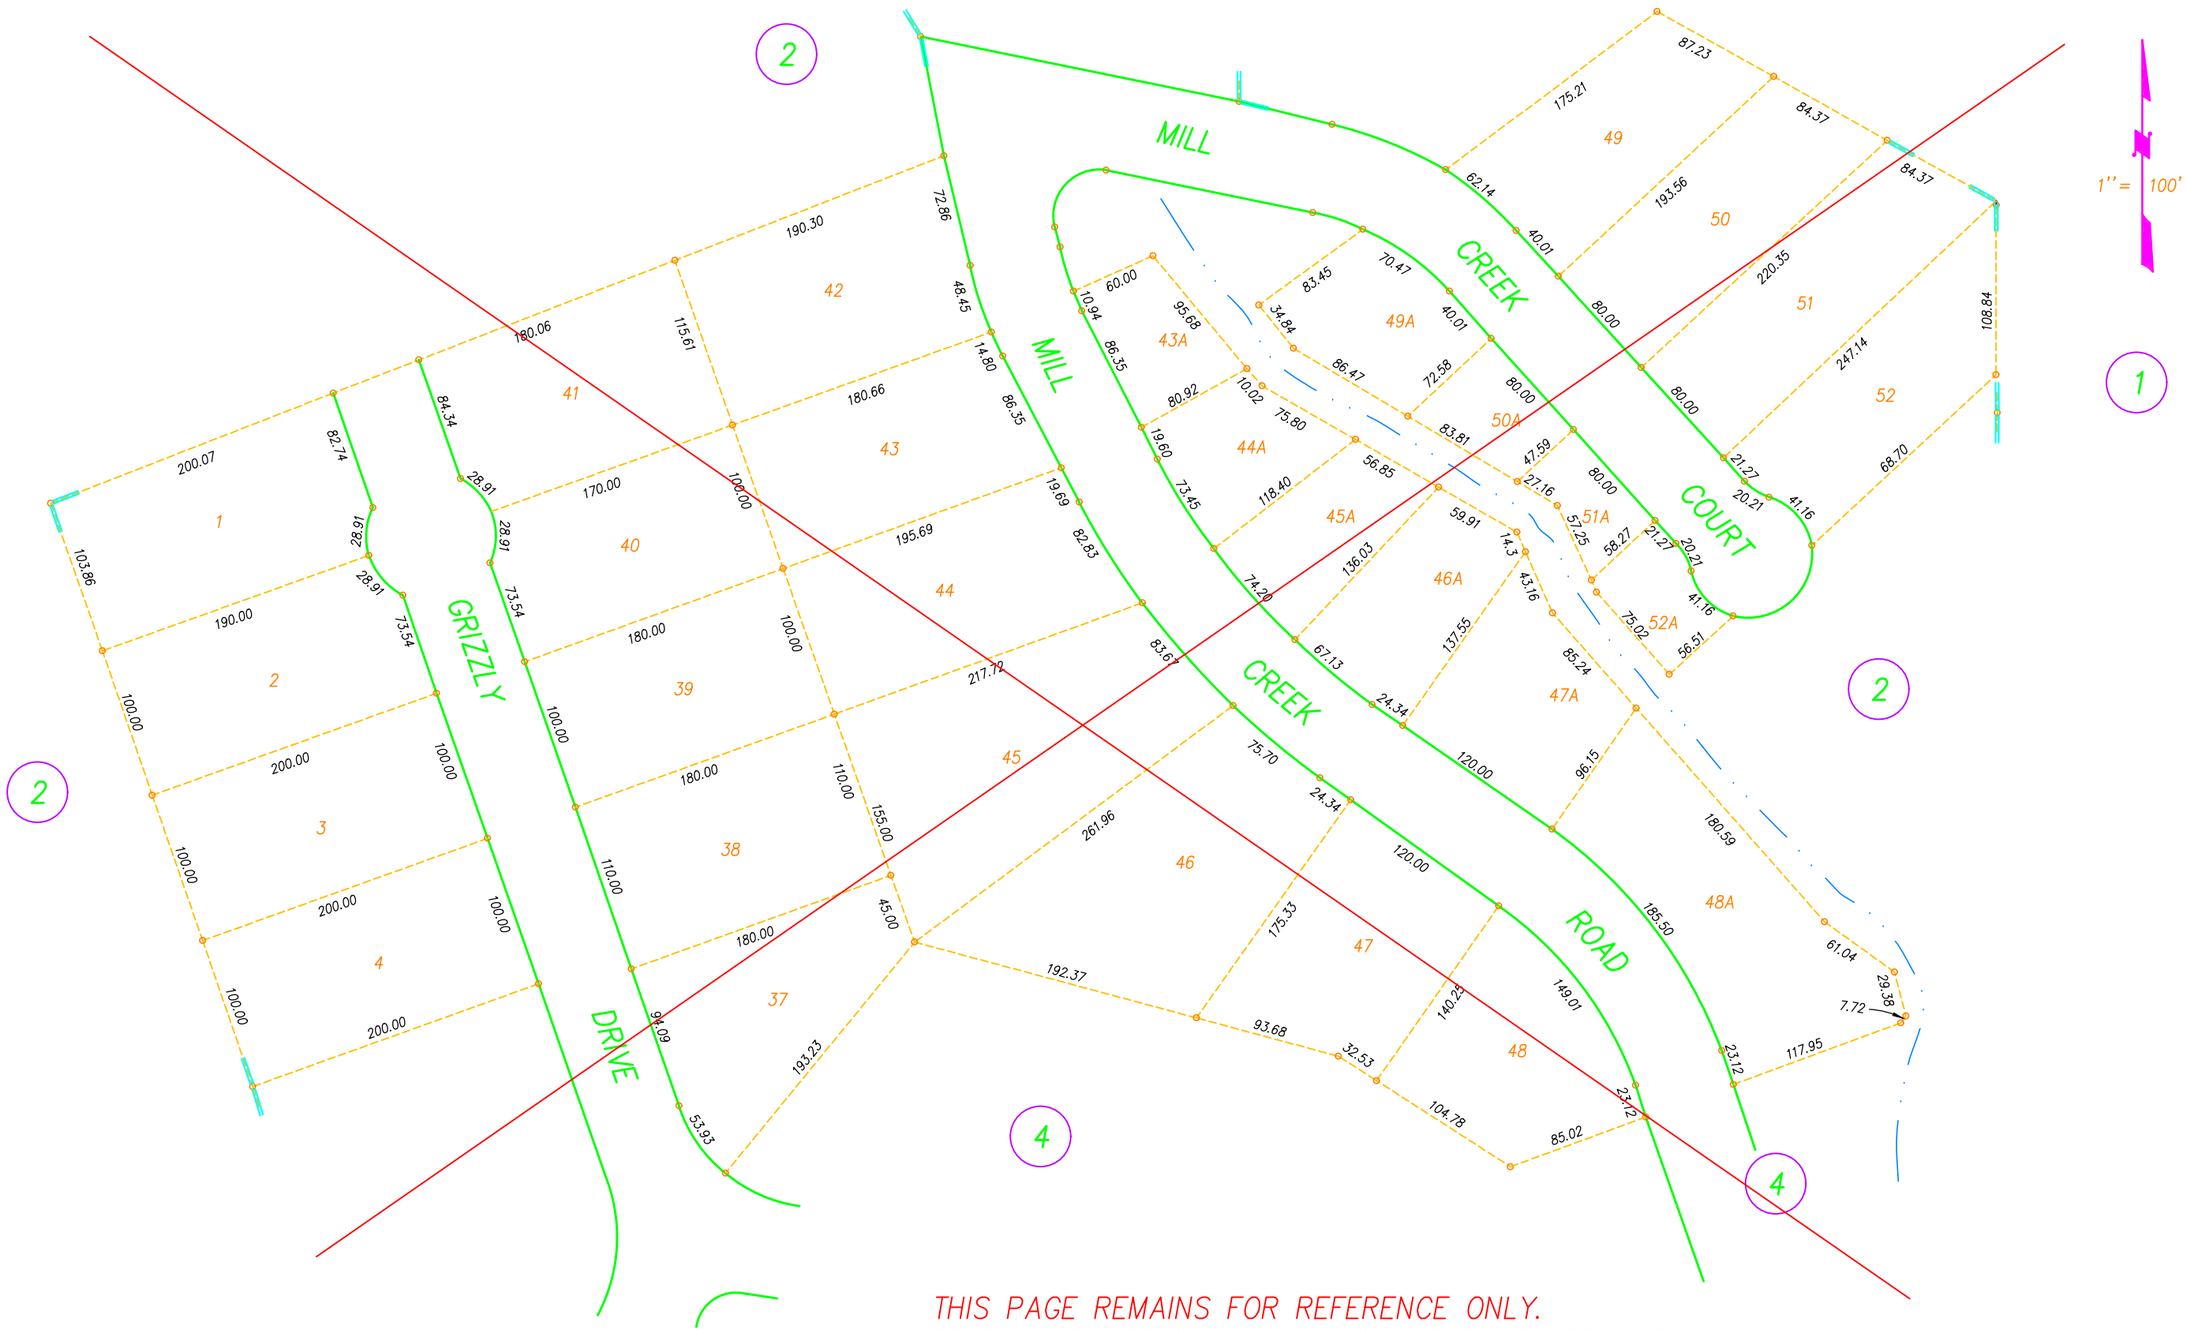

THIS PAGE REMAINS FOR REFERENCE ONLY.
ALL PARCELS ON PAGES 02, 03 AND 04 WERE MERGED FOR ASSESSMENT PURPOSES. SEE PAGE 01 (NOW 112-010-002).

NOTE: ALL INFORMATION SHOWN ON ASSESSOR PARCEL MAPS ARE FOR ASSESSOR'S OFFICE USE AND DO NOT NECESSARILY CONSTITUTE LEGAL LOTS. NO LIABILITY IS ASSUMED FOR THE ACCURACY OF THE DATA SHOWN.

Assessor's Parcel Numbers Shown in Circles.
Assessor's Block Numbers Shown in Ellipses.

Book 112, Page 03
Plumas County Assessor's Map

2017

UPDATED BY CORY BROMBY
5/2/17

POR. BUCKS HIDDEN ESTATES COUNTRY CLUB, 2 M 92